



THE GOLD STAR
MEMORIAL HIGHWAY


MAINE TURNPIKE AUTHORITY

MICHAEL J. CIANCHETTE, CHAIR
JANE L. LINCOLN, VICE CHAIR
EMILY N. BECKER, MEMBER
NINA A. FISHER, MEMBER
WILLIAM BENSON, MEMBER
THOMAS J. ZUKE, MEMBER
DALE F. DOUGHTY, MAINEDOT EX-OFFICIO

ANDRE J. BRIERE, COLONEL USAF (ret.), EXECUTIVE DIRECTOR

CONTRACT 2027.09 ROADSIDE CLEARING


MM 7.0 to 17.3 NORTHBOUND
MM 14.0 to 7.0 SOUTHBOUND

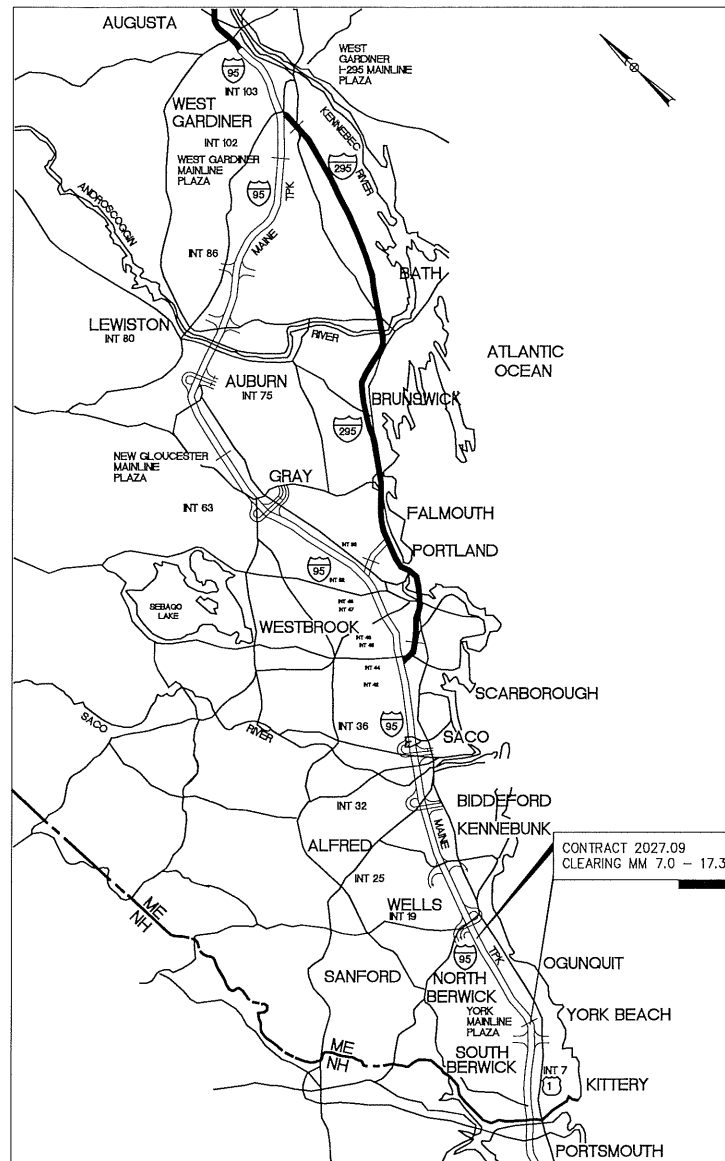

LOCATION MAP

INDEX OF SHEETS

SHEET NO.	DESCRIPTION
1	TITLE SHEET
27 - 67	CLEARING AREA MAPS

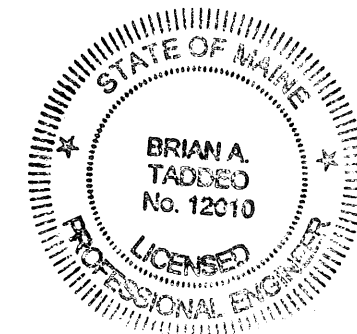

CONTRACT 2027.09



APPROVED MAINE TURNPIKE AUTHORITY

Stephen R. Tartre 10/8/26
STEPHEN R. TARTRE, P.E.
DIRECTOR OF ENGINEERING DATE



Brian A. Taddeo
BRIAN A. TADDEO, P.E.
PROJECT MANAGER

10/08/2026
DATE



Notes:

1. All trees, down timber, brush, bushes, shrubs, plants and debris not designated to remain shall be removed from the clearing areas shown on these plans.
2. All stumps, whether existing or resulting from the clearing operation, that are located within the roadway clear zone or within areas that can be mowable after clearing operations are completed, shall be ground flush with the surrounding grade. All other stumps shall be cut as close as practicable to the surrounding grade, maximum height of 2-inches.
3. Stumps located in back slopes and within 15-vertical feet of the ditch line shall be ground flush.
4. Contractor shall take all precautions to protect traffic from flying debris generated by the operation.
5. All vegetated areas to remain that are damaged by the clearing operation shall be repaired at no cost to the Authority.
6. Mechanized clearing operations shall maintain a 35-foot setback from all streams and sensitive environmental areas.

Legend:

	Culverts		Duck Box
	Fence		Protected Plant Location
	ROW Boundary		Protected Plant Locations
	Clearing Limit Line		Delineated Stream
	Clearing With Stump Grinding		Delineated Stream
	Clearing No Stump Grinding		Delineated Wetland
	Selective Hand Cutting		Vernal Pool or IBA
	Stream Buffer		Significant / Potential Significant Vernal Pool
			250 Ft. Significant Vernal Pool Buffer

Date: 10/14/2026

0 50 100 150
Scale of Feet

No.	Revision	By	Date

Designed By:

MAINE TURNPIKE AUTHORITY

By	Date	By	Date
Designed	JT 06/22/26	Checked	BT 09/22/26
Drawn	JT 06/22/26	In Charge of	BT 09/22/26


MAINE TURNPIKE
2360 CONGRESS STREET
PORTLAND, ME 04102
TEL (207) 871-7771
FAX (207) 879-5567

THE GOLD STAR MEMORIAL HIGHWAY

ROADSIDE VEGETATION MAINTENANCE PROJECT
EXIT 7 TO MILE 17.35 NB
EXIT 7 TO MILE 14.0 SB

CONTRACT: 2027.09

SHEET NUMBER: 27 of 456

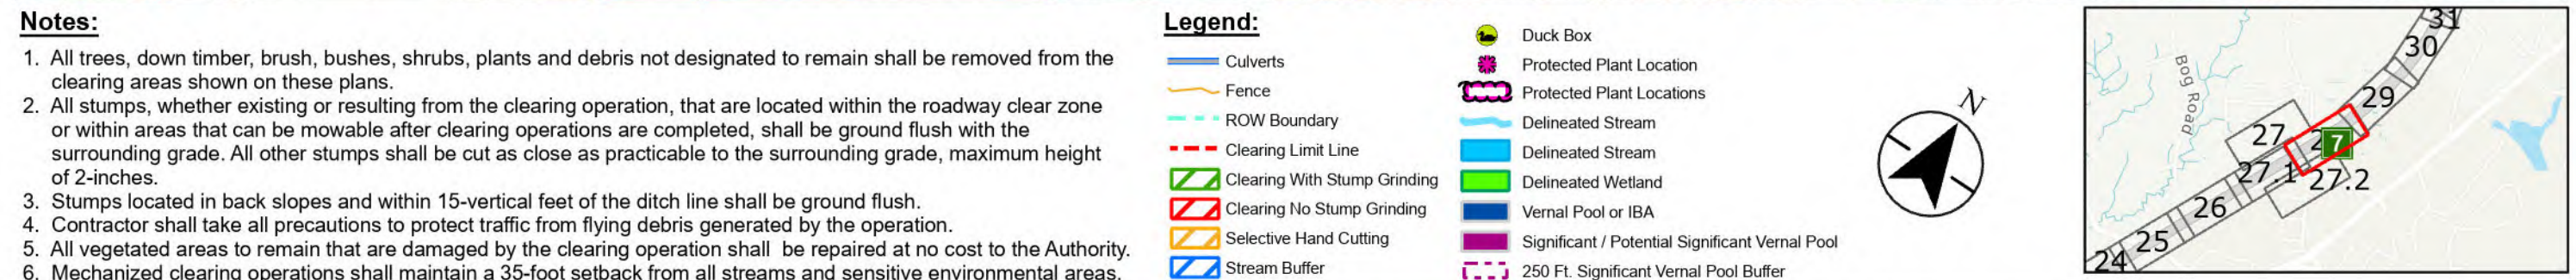

050100150 Scale of Feet				Designed By: MAINE TURNPIKE AUTHORITY				MAINE TURNPIKE 2360 CONGRESS STREET PORTLAND, ME 04102 TEL (207) 871-7771 FAX (207) 879-5567				MAINE TURNPIKE THE GOLD STAR MEMORIAL HIGHWAY				ROADSIDE VEGETATION MAINTENANCE PROJECT EXIT 7 TO MILE 17.35 NB EXIT 7 TO MILE 14.0 SB			
No.	Revision	By	Date		By	Date		By	Date										
				Designed	JT	06/22/26	Checked	BT	09/22/26										
				Drawn	JT	06/22/26	In Charge of	BT	09/22/26										
CONTRACT: 2027.09										SHEET NUMBER: 28 of 456									



Notes:

1. All trees, down timber, brush, bushes, shrubs, plants and debris not designated to remain shall be removed from the clearing areas shown on these plans.
2. All stumps, whether existing or resulting from the clearing operation, that are located within the roadway clear zone or within areas that can be mowable after clearing operations are completed, shall be ground flush with the surrounding grade. All other stumps shall be cut as close as practicable to the surrounding grade, maximum height of 2-inches.
3. Stumps located in back slopes and within 15-vertical feet of the ditch line shall be ground flush.
4. Contractor shall take all precautions to protect traffic from flying debris generated by the operation.
5. All vegetated areas to remain that are damaged by the clearing operation shall be repaired at no cost to the Authority.
6. Mechanized clearing operations shall maintain a 35-foot setback from all streams and sensitive environmental areas.

Legend:

Culverts	Duck Box
Fence	Protected Plant Location
ROW Boundary	Protected Plant Locations
Clearing Limit Line	Delineated Stream
Clearing With Stump Grinding	Delineated Stream
Clearing No Stump Grinding	Delineated Wetland
Selective Hand Cutting	Vernal Pool or IBA
Stream Buffer	Significant / Potential Significant Vernal Pool
	250 Ft. Significant Vernal Pool Buffer



Legend:

- | | | | |
|---|------------------------------|---|---|
|  | Culverts |  | Protected Plant Location |
|  | Fence |  | Protected Plant Locations |
|  | ROW Boundary |  | Delineated Stream |
|  | Clearing Limit Line |  | Delineated Stream |
|  | Clearing With Stump Grinding |  | Delineated Wetland |
|  | Clearing No Stump Grinding |  | Vernal Pool or IBA |
|  | Selective Hand Cutting |  | Significant / Potential Significant Vernal Pool |
|  | Stream Buffer |  | 250 Ft. Significant Vernal Pool Buffer |



MAINE TURNPIKE
2360 CONGRESS STREET
PORTLAND, ME 04102
TEL (207) 871-7771
FAX (207) 879-5567



THE GOLD STAR MEMORIAL HIGHWAY

ROADSIDE VEGETATION MAINTENANCE PROJECT
EXIT 7 TO MILE 17.35 NB
EXIT 7 TO MILE 14.0 SB

CONTRACT: 2027.09

SHEET NUMBER: 30 of 456



Notes:

1. All trees, down timber, brush, bushes, shrubs, plants and debris not designated to remain shall be removed from the clearing areas shown on these plans.
2. All stumps, whether existing or resulting from the clearing operation, that are located within the roadway clear zone or within areas that can be mowable after clearing operations are completed, shall be ground flush with the surrounding grade. All other stumps shall be cut as close as practicable to the surrounding grade, maximum height of 2-inches.
3. Stumps located in back slopes and within 15-vertical feet of the ditch line shall be ground flush.
4. Contractor shall take all precautions to protect traffic from flying debris generated by the operation.
5. All vegetated areas to remain that are damaged by the clearing operation shall be repaired at no cost to the Authority.
6. Mechanized clearing operations shall maintain a 35-foot setback from all streams and sensitive environmental areas.

Legend:

- Culverts
- Fence
- ROW Boundary
- Clearing Limit Line
- Clearing With Stump Grinding
- Clearing No Stump Grinding
- Selective Hand Cutting
- Stream Buffer

- Duck Box
- Protected Plant Location
- Protected Plant Locations
- Delineated Stream
- Delineated Stream
- Delineated Wetland
- Vernal Pool or IBA
- Significant / Potential Significant Vernal Pool
- 250 Ft. Significant Vernal Pool Buffer




Notes:

1. All trees, down timber, brush, bushes, shrubs, plants and debris not designated to remain shall be removed from the clearing areas shown on these plans.
2. All stumps, whether existing or resulting from the clearing operation, that are located within the roadway clear zone or within areas that can be mowable after clearing operations are completed, shall be ground flush with the surrounding grade. All other stumps shall be cut as close as practicable to the surrounding grade, maximum height of 2-inches.
3. Stumps located in back slopes and within 15-vertical feet of the ditch line shall be ground flush.
4. Contractor shall take all precautions to protect traffic from flying debris generated by the operation.
5. All vegetated areas to remain that are damaged by the clearing operation shall be repaired at no cost to the Authority.
6. Mechanized clearing operations shall maintain a 35-foot setback from all streams and sensitive environmental areas.

Legend:

	Culverts		Protected Plant Location
	Fence		Protected Plant Locations
	ROW Boundary		Delineated Stream
	Clearing Limit Line		Delineated Stream
	Clearing With Stump Grinding		Delineated Wetland
	Clearing No Stump Grinding		Vernal Pool or IBA
	Selective Hand Cutting		Significant / Potential Significant Vernal Pool
	Stream Buffer		250 Ft. Significant Vernal Pool Buffer

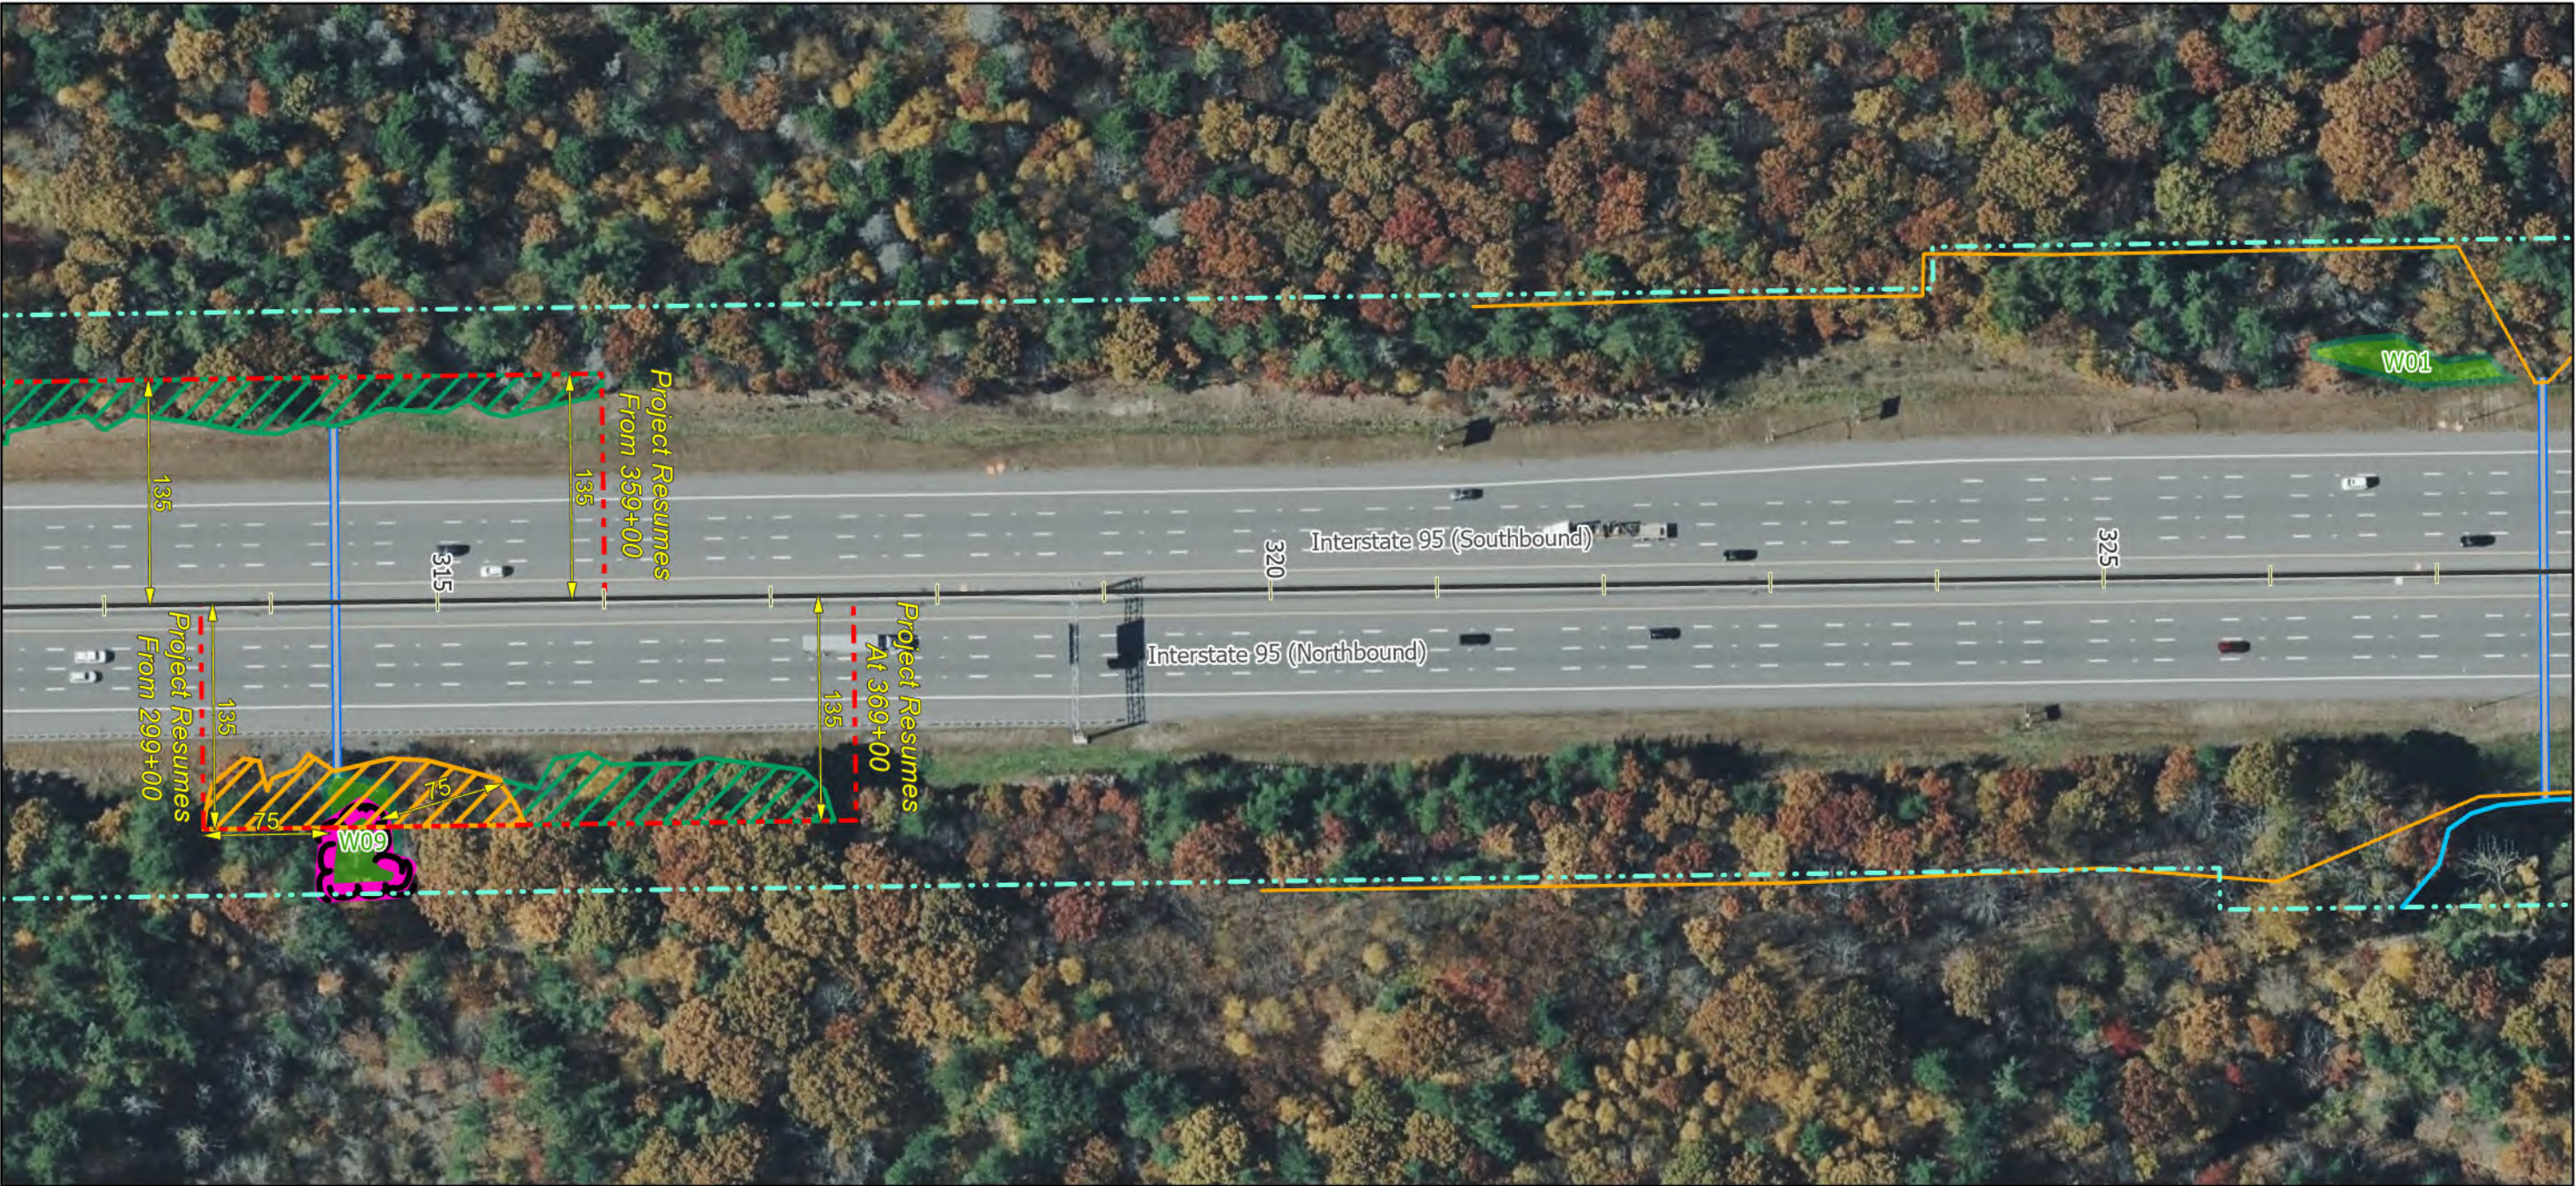

Notes:

1. All trees, down timber, brush, bushes, shrubs, plants and debris not designated to remain shall be removed from the clearing areas shown on these plans.
2. All stumps, whether existing or resulting from the clearing operation, that are located within the roadway clear zone or within areas that can be mowable after clearing operations are completed, shall be ground flush with the surrounding grade. All other stumps shall be cut as close as practicable to the surrounding grade, maximum height of 2-inches.
3. Stumps located in back slopes and within 15-vertical feet of the ditch line shall be ground flush.
4. Contractor shall take all precautions to protect traffic from flying debris generated by the operation.
5. All vegetated areas to remain that are damaged by the clearing operation shall be repaired at no cost to the Authority.
6. Mechanized clearing operations shall maintain a 35-foot setback from all streams and sensitive environmental areas.

Legend:

Culverts	Duck Box
Fence	Protected Plant Location
ROW Boundary	Protected Plant Locations
Clearing Limit Line	Delineated Stream
Clearing With Stump Grinding	Delineated Stream
Clearing No Stump Grinding	Delineated Wetland
Selective Hand Cutting	Vernal Pool or IBA
Stream Buffer	Significant / Potential Significant Vernal Pool
	250 Ft. Significant Vernal Pool Buffer



Notes:

1. All trees, down timber, brush, bushes, shrubs, plants and debris not designated to remain shall be removed from the clearing areas shown on these plans.
2. All stumps, whether existing or resulting from the clearing operation, that are located within the roadway clear zone or within areas that can be mowable after clearing operations are completed, shall be ground flush with the surrounding grade. All other stumps shall be cut as close as practicable to the surrounding grade, maximum height of 2-inches.
3. Stumps located in back slopes and within 15-vertical feet of the ditch line shall be ground flush.
4. Contractor shall take all precautions to protect traffic from flying debris generated by the operation.
5. All vegetated areas to remain that are damaged by the clearing operation shall be repaired at no cost to the Authority.
6. Mechanized clearing operations shall maintain a 35-foot setback from all streams and sensitive environmental areas.

Legend:

— Culverts

— Fence

- - - ROW Boundary

- - - Clearing Limit Line

▨ Clearing With Stump Grinding

▨ Clearing No Stump Grinding

▨ Selective Hand Cutting

▨ Stream Buffer

● Duck Box

● Protected Plant Location

● Protected Plant Locations

— Delineated Stream


— Delineated Stream

— Delineated Wetland

— Vernal Pool or IBA

— Significant / Potential Significant Vernal Pool

— 250 Ft. Significant Vernal Pool Buffer

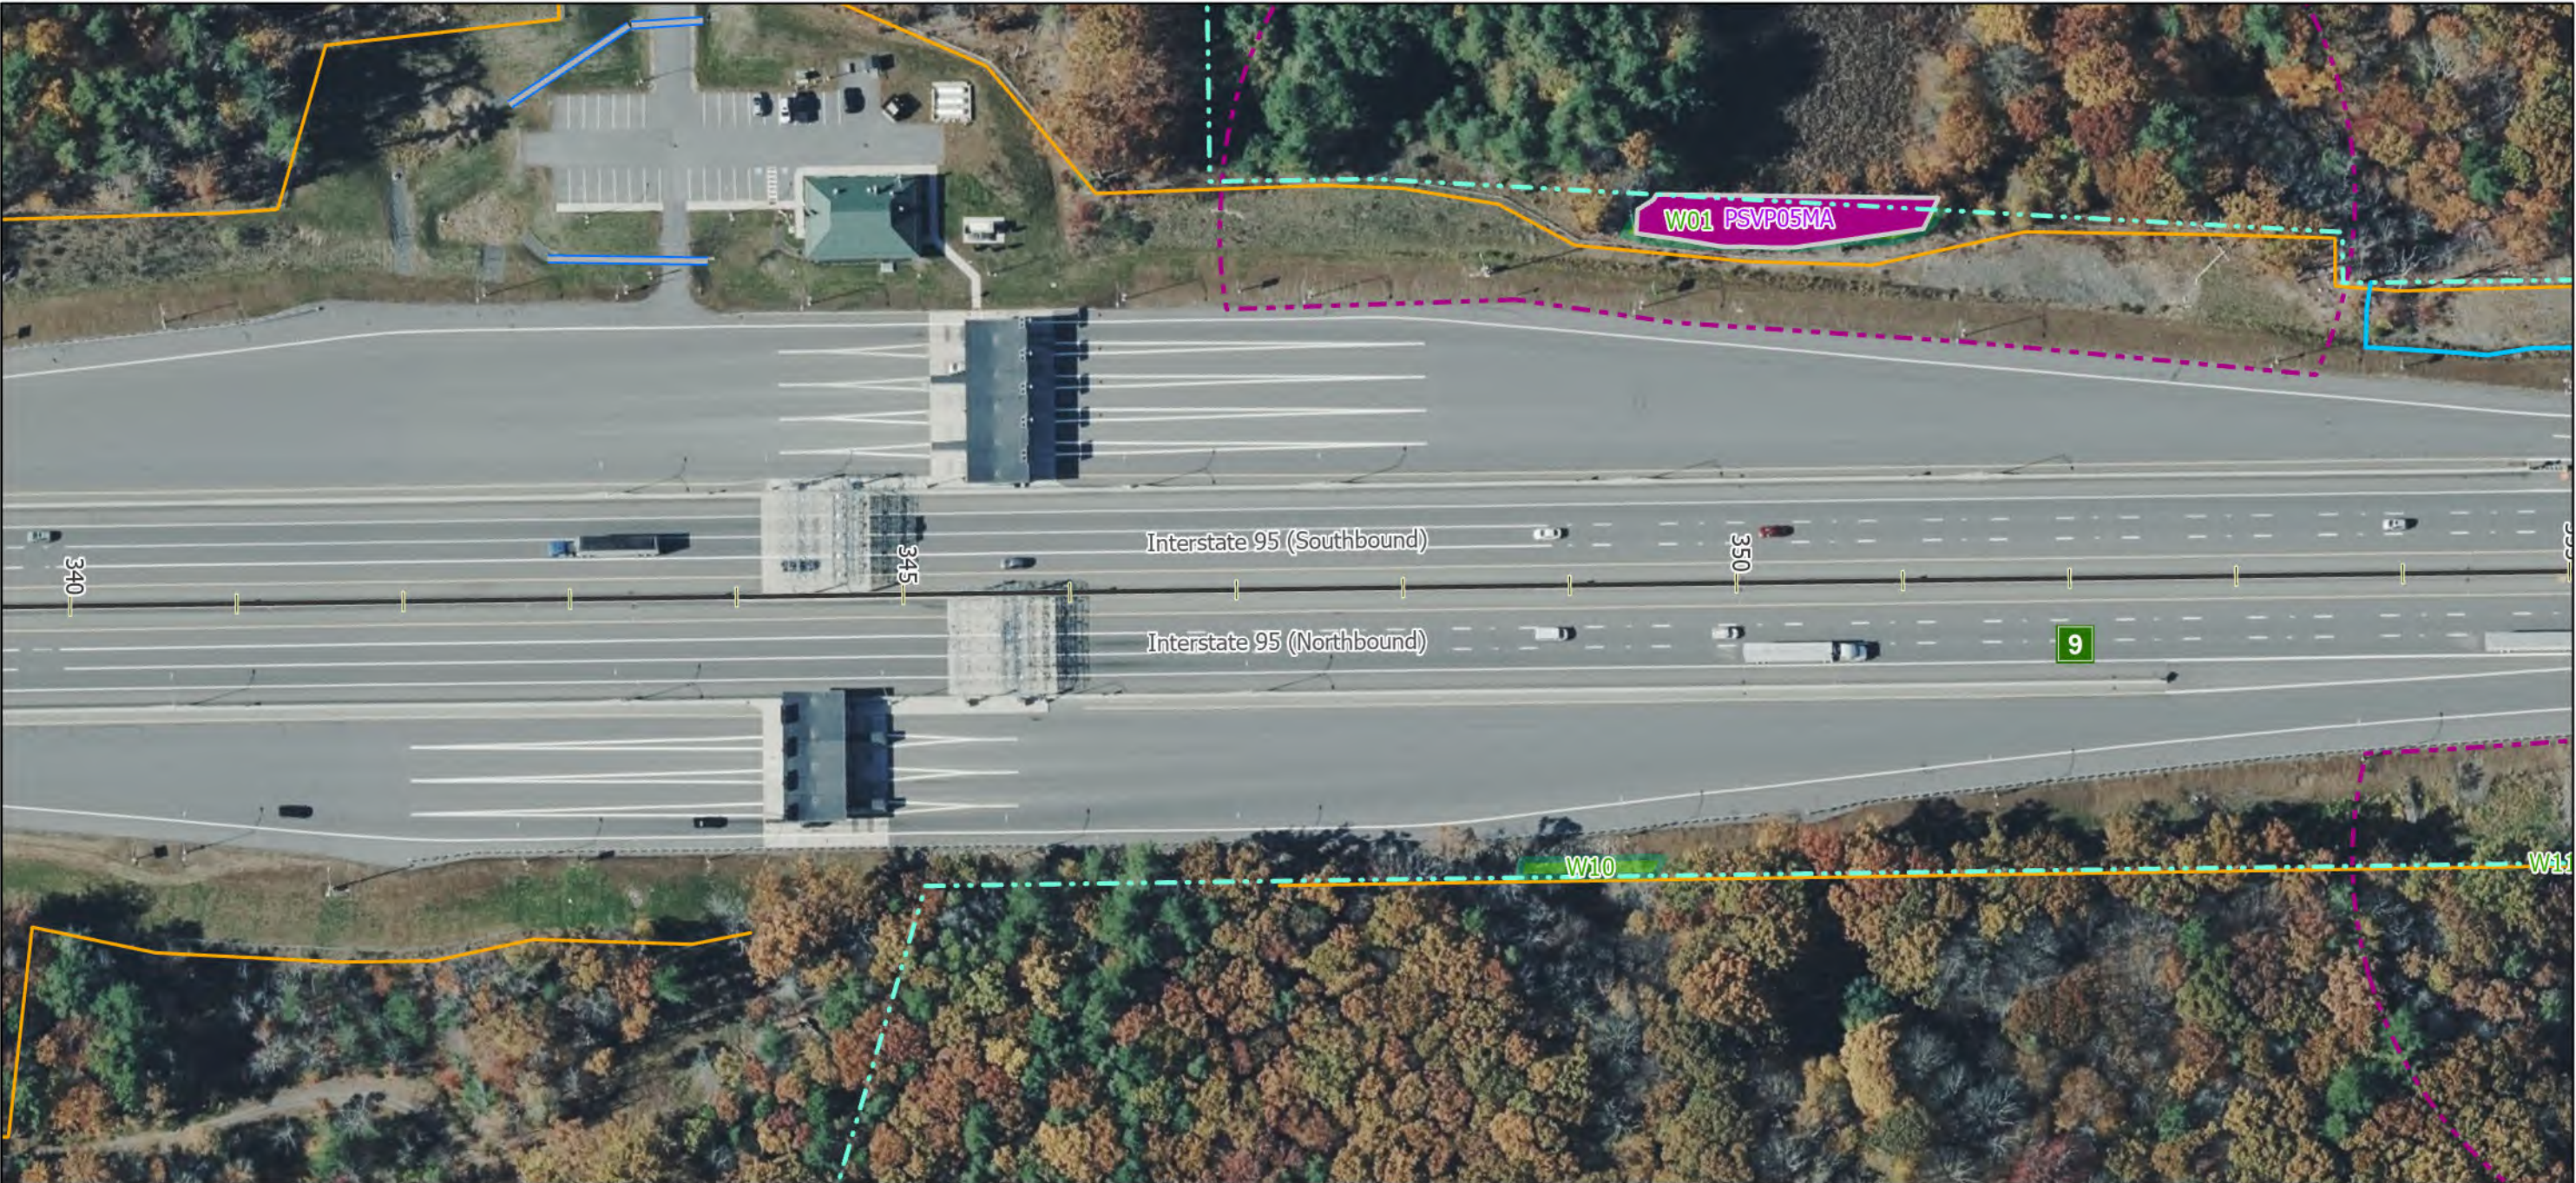


Notes:

1. All trees, down timber, brush, bushes, shrubs, plants and debris not designated to remain shall be removed from the clearing areas shown on these plans.
2. All stumps, whether existing or resulting from the clearing operation, that are located within the roadway clear zone or within areas that can be mowable after clearing operations are completed, shall be ground flush with the surrounding grade. All other stumps shall be cut as close as practicable to the surrounding grade, maximum height of 2-inches.
3. Stumps located in back slopes and within 15-vertical feet of the ditch line shall be ground flush.
4. Contractor shall take all precautions to protect traffic from flying debris generated by the operation.
5. All vegetated areas to remain that are damaged by the clearing operation shall be repaired at no cost to the Authority.
6. Mechanized clearing operations shall maintain a 35-foot setback from all streams and sensitive environmental areas.

Legend:

	Culverts		Duck Box
	Fence		Protected Plant Location
	ROW Boundary		Protected Plant Locations
	Clearing Limit Line		Delineated Stream
	Clearing With Stump Grinding		Delineated Stream
	Clearing No Stump Grinding		Delineated Wetland
	Selective Hand Cutting		Vernal Pool or IBA
	Stream Buffer		Significant / Potential Significant Vernal Pool
			250 Ft. Significant Vernal Pool Buffer

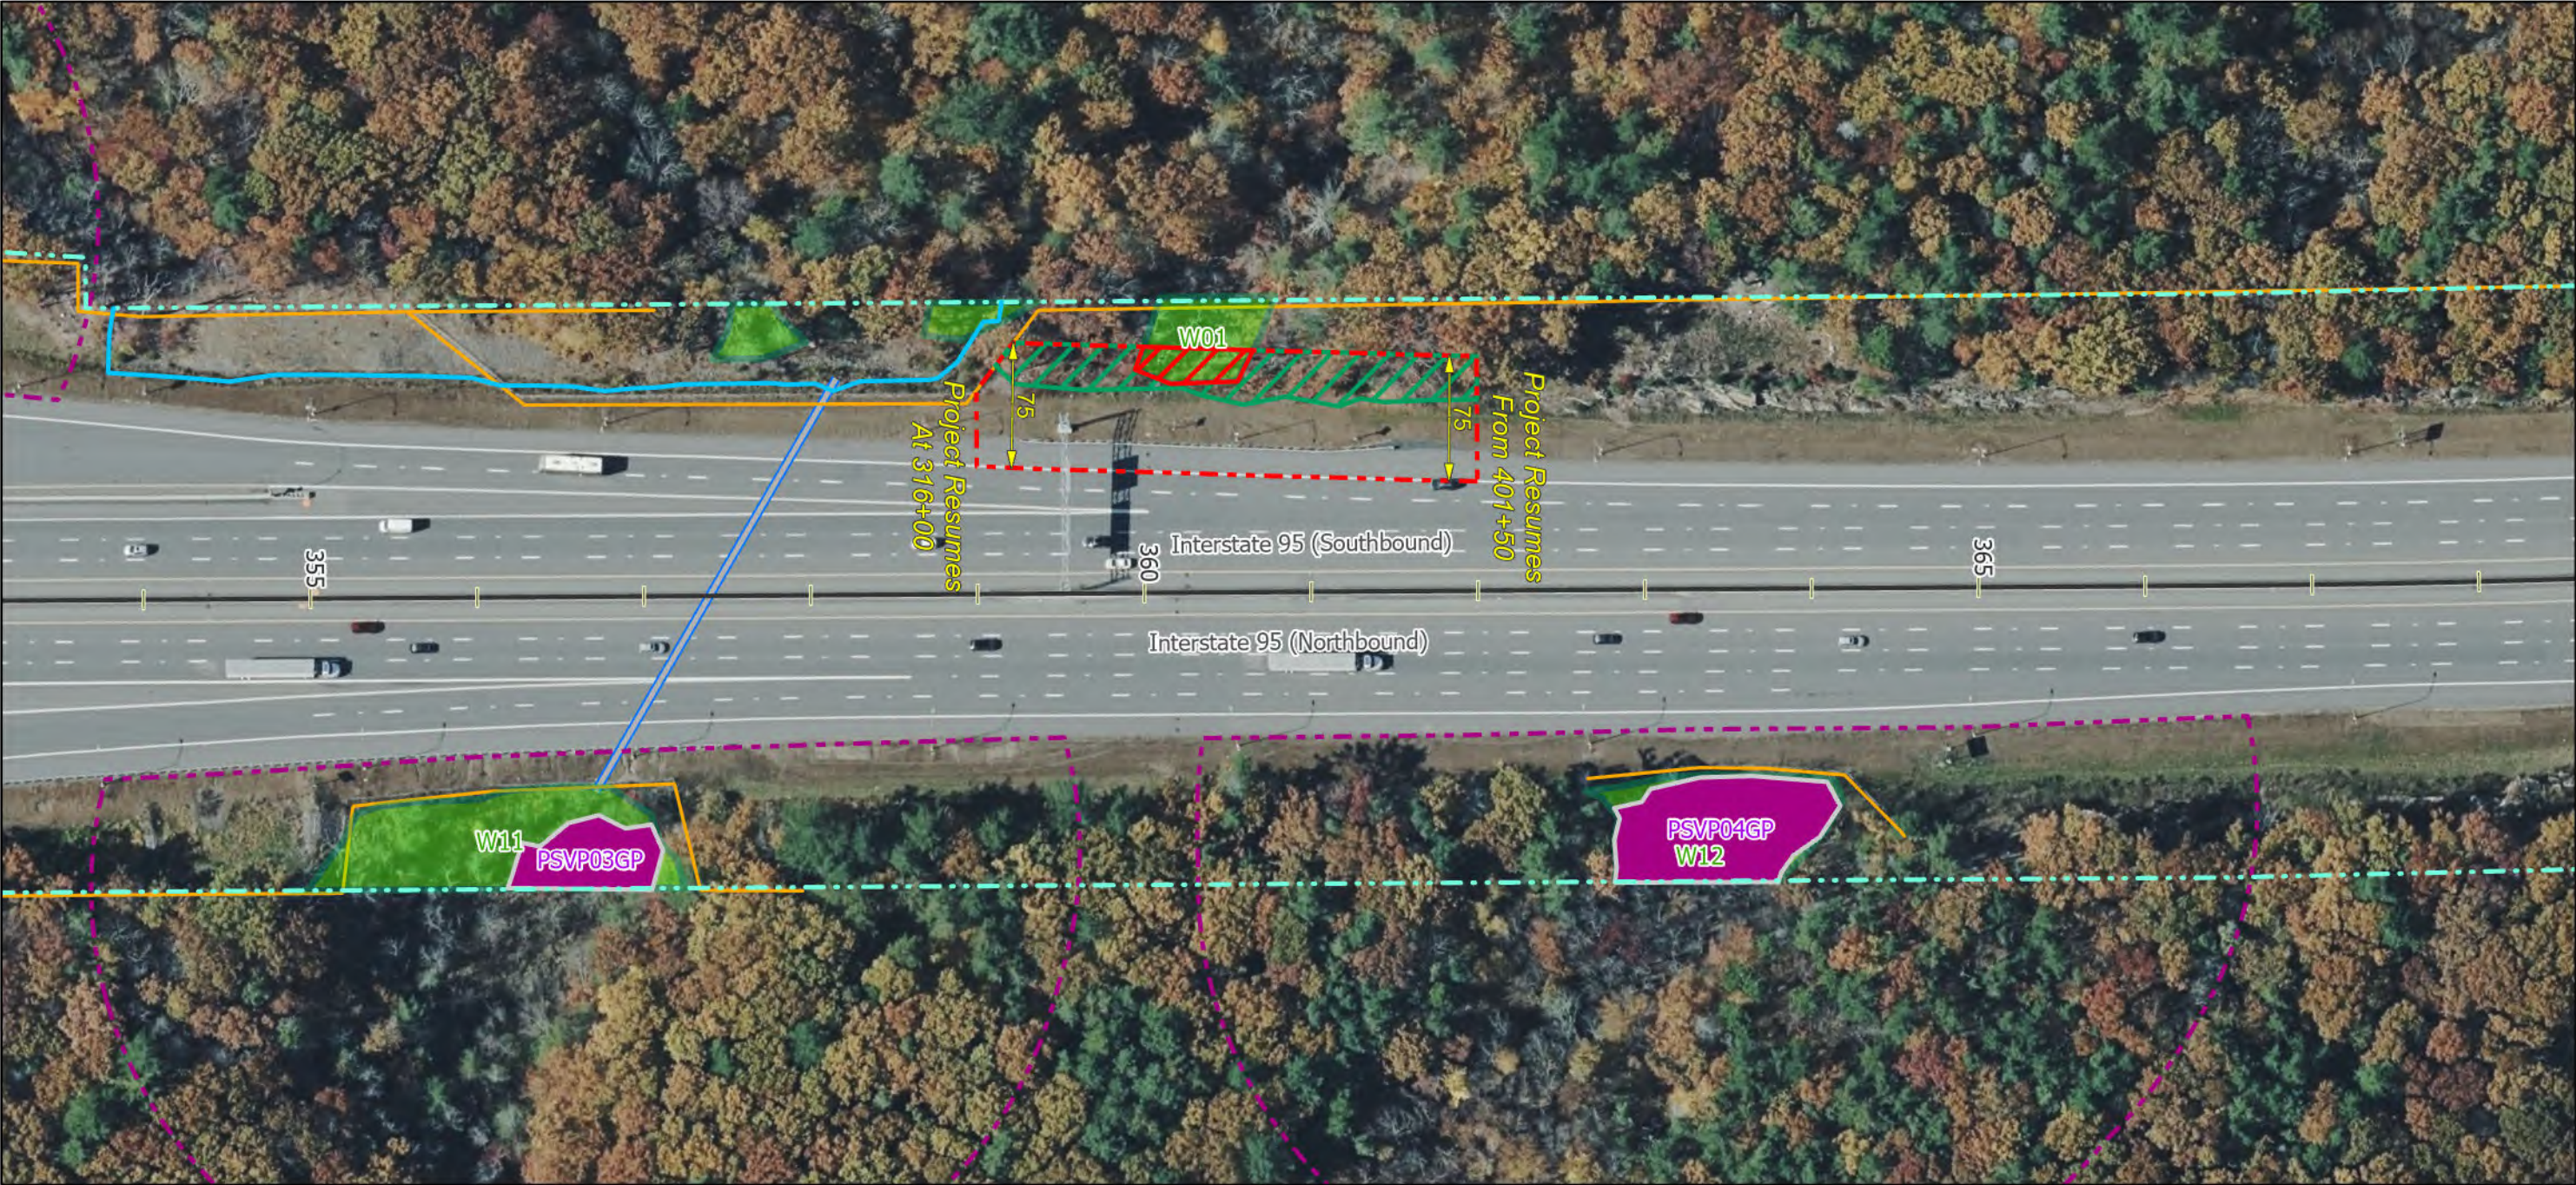

Notes:

1. All trees, down timber, brush, bushes, shrubs, plants and debris not designated to remain shall be removed from the clearing areas shown on these plans.
2. All stumps, whether existing or resulting from the clearing operation, that are located within the roadway clear zone or within areas that can be mowable after clearing operations are completed, shall be ground flush with the surrounding grade. All other stumps shall be cut as close as practicable to the surrounding grade, maximum height of 2-inches.
3. Stumps located in back slopes and within 15-vertical feet of the ditch line shall be ground flush.
4. Contractor shall take all precautions to protect traffic from flying debris generated by the operation.
5. All vegetated areas to remain that are damaged by the clearing operation shall be repaired at no cost to the Authority.
6. Mechanized clearing operations shall maintain a 35-foot setback from all streams and sensitive environmental areas.

Legend:

	Culverts		Duck Box
	Fence		Protected Plant Location
	ROW Boundary		Protected Plant Locations
	Clearing Limit Line		Delineated Stream
	Clearing With Stump Grinding		Delineated Stream
	Clearing No Stump Grinding		Delineated Wetland
	Selective Hand Cutting		Vernal Pool or IBA
	Stream Buffer		Significant / Potential Significant Vernal Pool
			250 Ft. Significant Vernal Pool Buffer



Notes:

1. All trees, down timber, brush, bushes, shrubs, plants and debris not designated to remain shall be removed from the clearing areas shown on these plans.
2. All stumps, whether existing or resulting from the clearing operation, that are located within the roadway clear zone or within areas that can be mowable after clearing operations are completed, shall be ground flush with the surrounding grade. All other stumps shall be cut as close as practicable to the surrounding grade, maximum height of 2-inches.
3. Stumps located in back slopes and within 15-vertical feet of the ditch line shall be ground flush.
4. Contractor shall take all precautions to protect traffic from flying debris generated by the operation.
5. All vegetated areas to remain that are damaged by the clearing operation shall be repaired at no cost to the Authority.
6. Mechanized clearing operations shall maintain a 35-foot setback from all streams and sensitive environmental areas.

Legend:

— Culverts

— Fence

--- ROW Boundary

--- Clearing Limit Line

Clearing With Stump Grinding

Clearing No Stump Grinding

Selective Hand Cutting

Stream Buffer

Duck Box

Protected Plant Location

Protected Plant Locations

Delineated Stream

Delineated Stream

Delineated Wetland

Vernal Pool or IBA


Significant / Potential Significant Vernal Pool

250 Ft. Significant Vernal Pool Buffer

Scale of Feet: 0, 50, 100, 150

North Arrow

Whippoorn Swamp

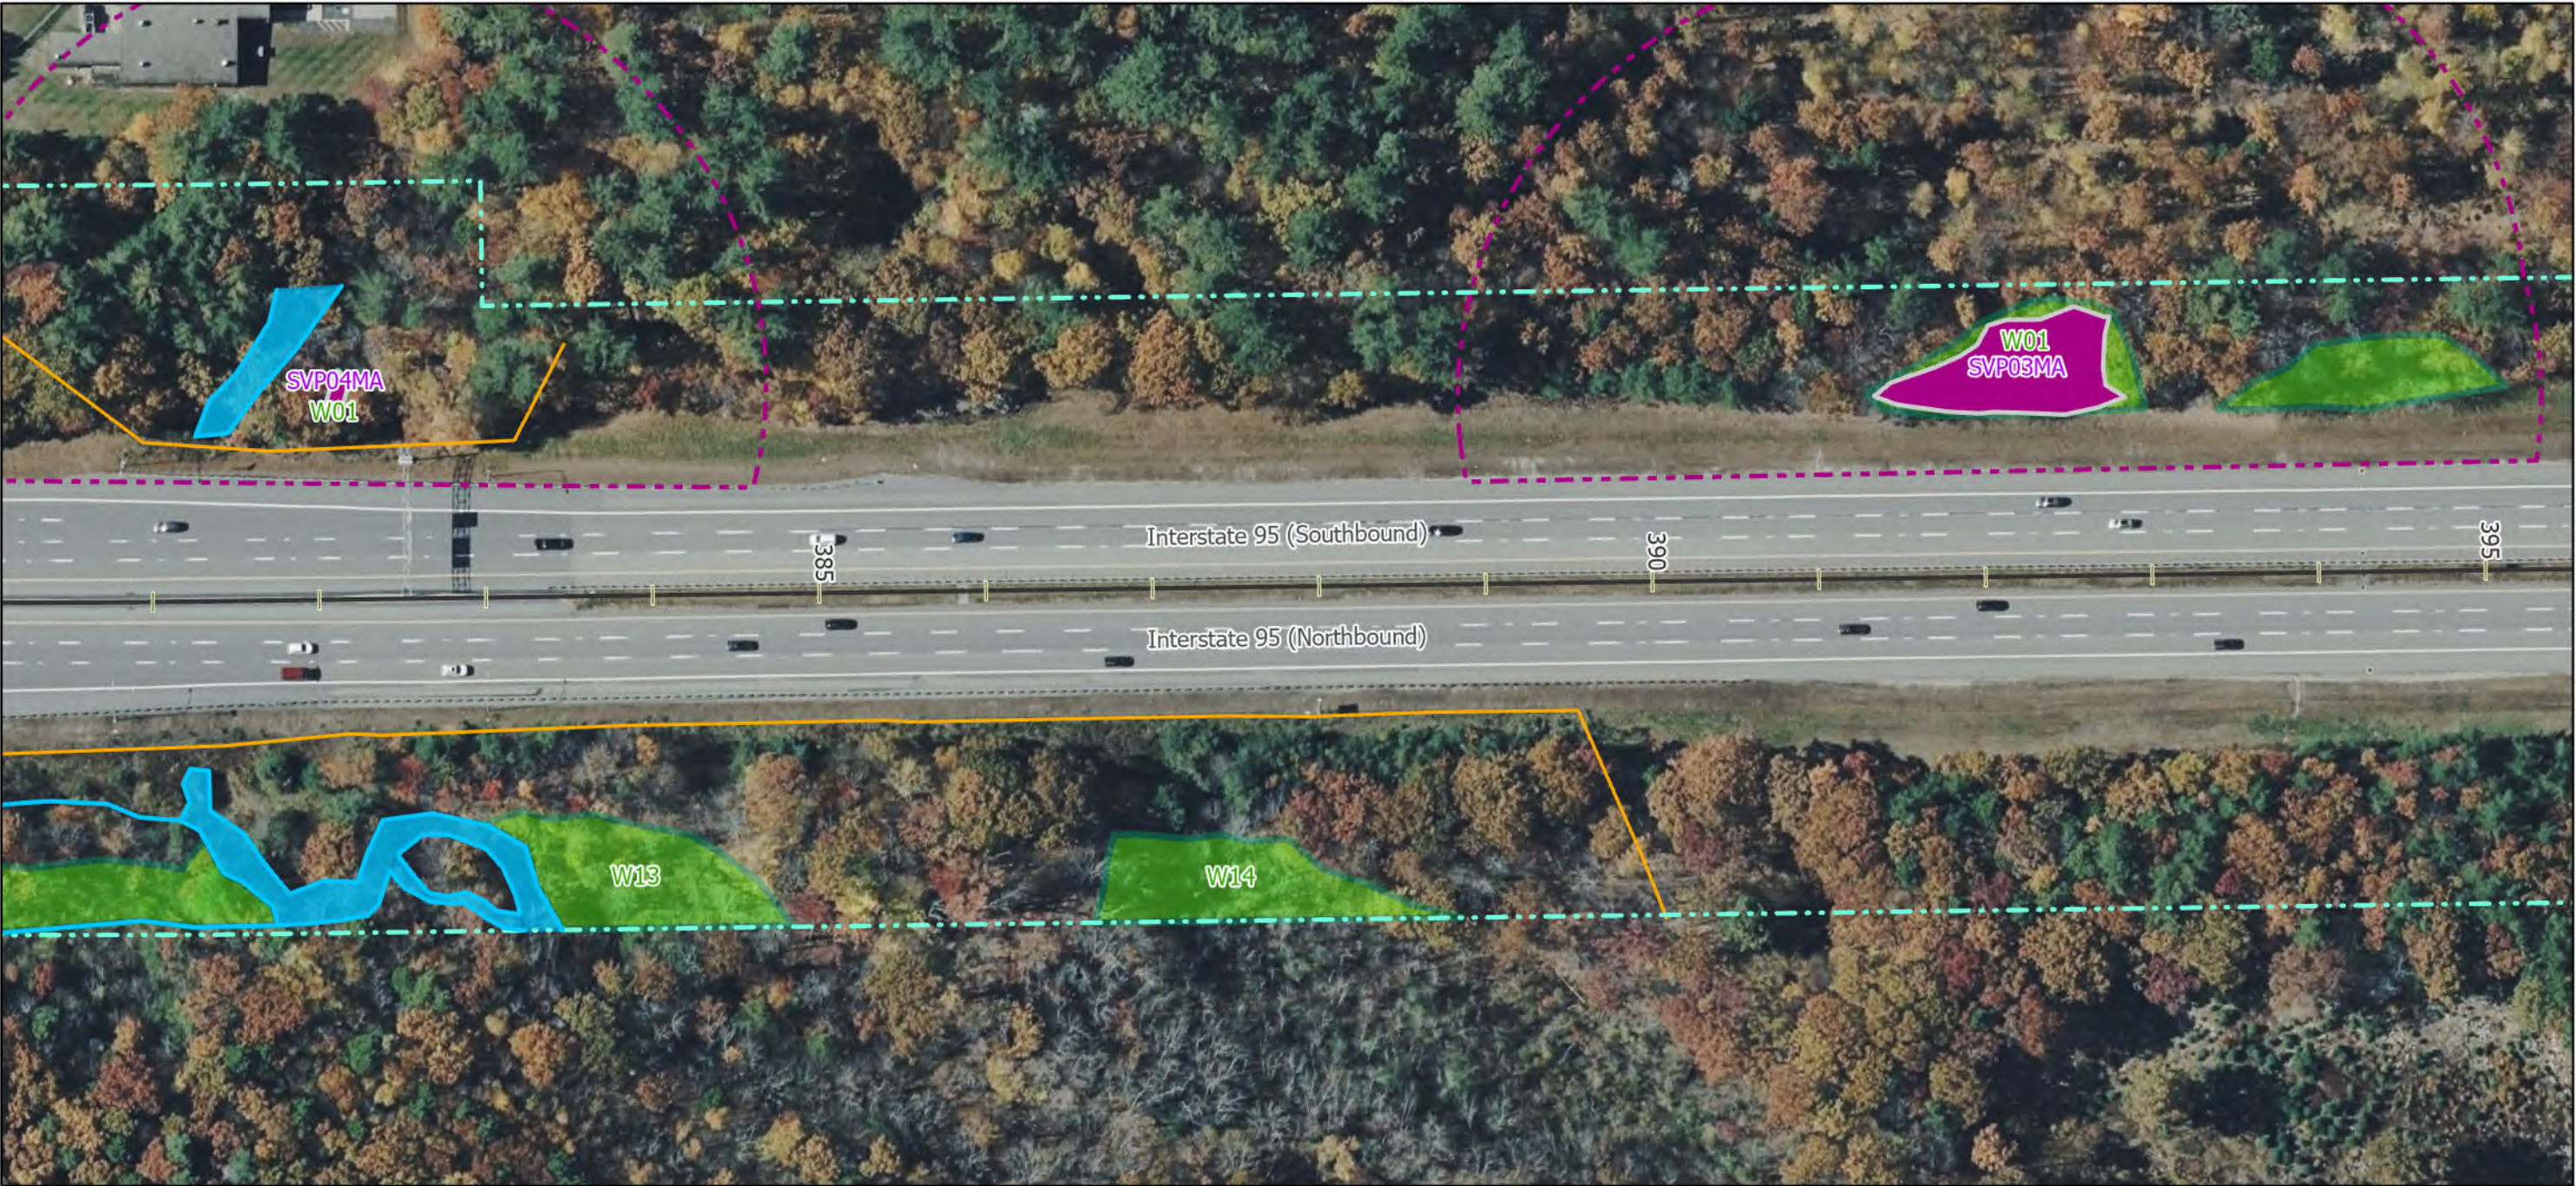


Notes:

1. All trees, down timber, brush, bushes, shrubs, plants and debris not designated to remain shall be removed from the clearing areas shown on these plans.
2. All stumps, whether existing or resulting from the clearing operation, that are located within the roadway clear zone or within areas that can be mowable after clearing operations are completed, shall be ground flush with the surrounding grade. All other stumps shall be cut as close as practicable to the surrounding grade, maximum height of 2-inches.
3. Stumps located in back slopes and within 15-vertical feet of the ditch line shall be ground flush.
4. Contractor shall take all precautions to protect traffic from flying debris generated by the operation.
5. All vegetated areas to remain that are damaged by the clearing operation shall be repaired at no cost to the Authority.
6. Mechanized clearing operations shall maintain a 35-foot setback from all streams and sensitive environmental areas.

Legend:

	Culverts		Duck Box
	Fence		Protected Plant Location
	ROW Boundary		Protected Plant Locations
	Clearing Limit Line		Delineated Stream
	Clearing With Stump Grinding		Delineated Stream
	Clearing No Stump Grinding		Delineated Wetland
	Selective Hand Cutting		Vernal Pool or IBA
	Stream Buffer		Significant / Potential Significant Vernal Pool
			250 Ft. Significant Vernal Pool Buffer

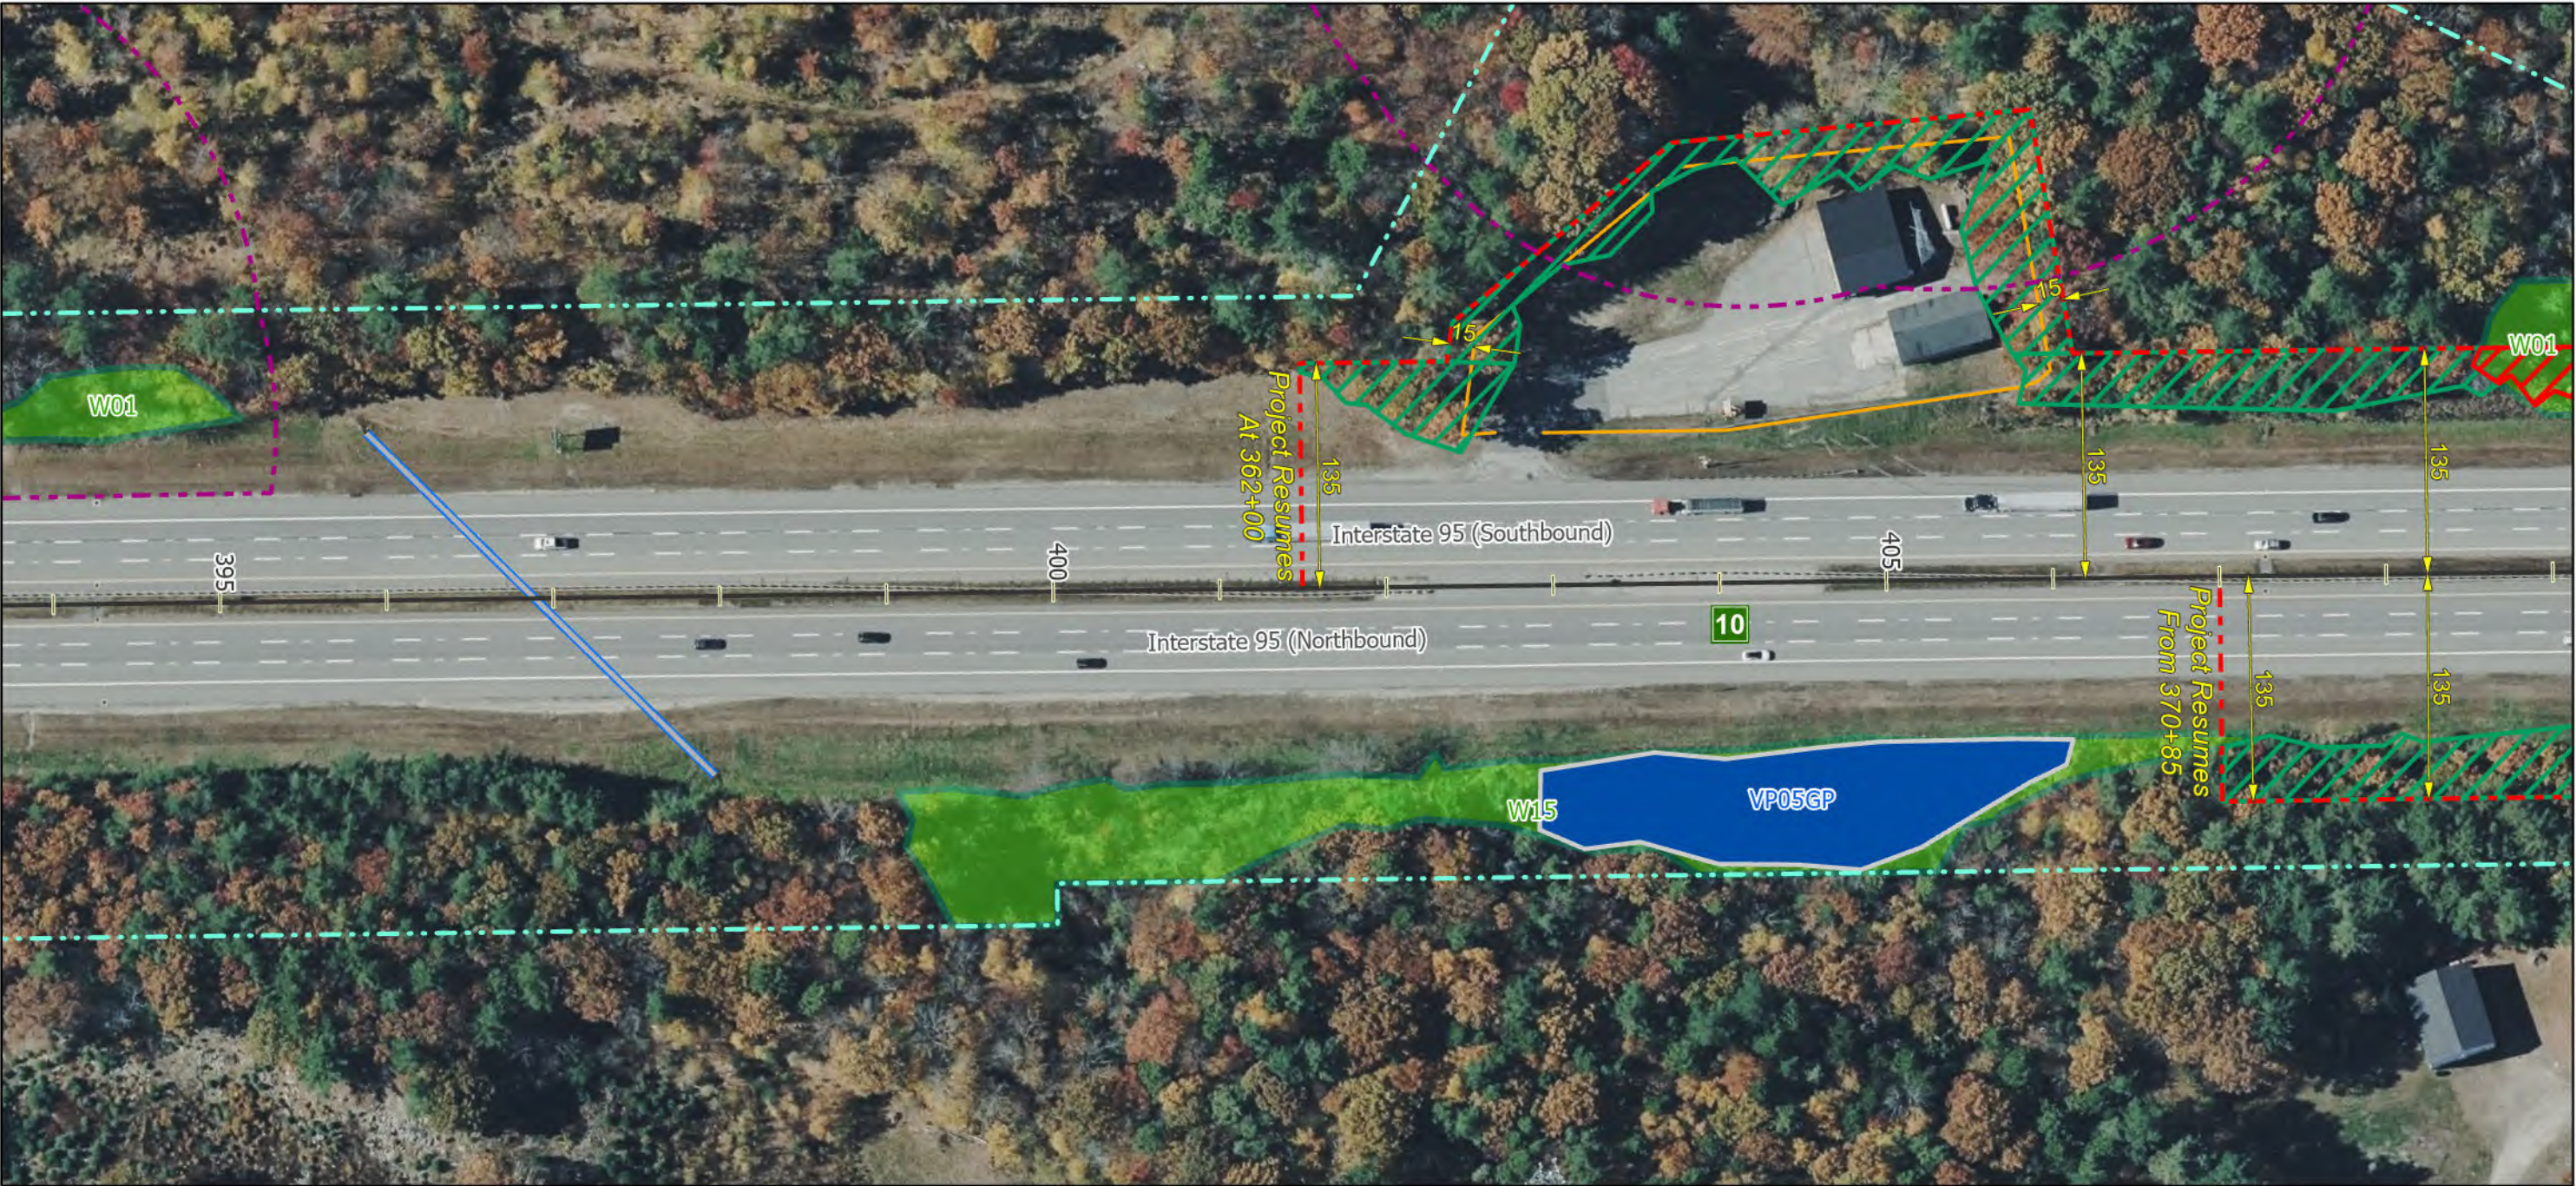


Notes:

1. All trees, down timber, brush, bushes, shrubs, plants and debris not designated to remain shall be removed from the clearing areas shown on these plans.
2. All stumps, whether existing or resulting from the clearing operation, that are located within the roadway clear zone or within areas that can be mowable after clearing operations are completed, shall be ground flush with the surrounding grade. All other stumps shall be cut as close as practicable to the surrounding grade, maximum height of 2-inches.
3. Stumps located in back slopes and within 15-vertical feet of the ditch line shall be ground flush.
4. Contractor shall take all precautions to protect traffic from flying debris generated by the operation.
5. All vegetated areas to remain that are damaged by the clearing operation shall be repaired at no cost to the Authority.
6. Mechanized clearing operations shall maintain a 35-foot setback from all streams and sensitive environmental areas.

Legend:

- Culverts
- Fence
- ROW Boundary
- Clearing Limit Line
- Clearing With Stump Grinding
- Clearing No Stump Grinding
- Selective Hand Cutting
- Stream Buffer
- Duck Box
- Protected Plant Location
- Protected Plant Locations
- Delineated Stream
- Delineated Stream
- Delineated Wetland
- Vernal Pool or IBA
- Significant / Potential Significant Vernal Pool
- 250 Ft. Significant Vernal Pool Buffer

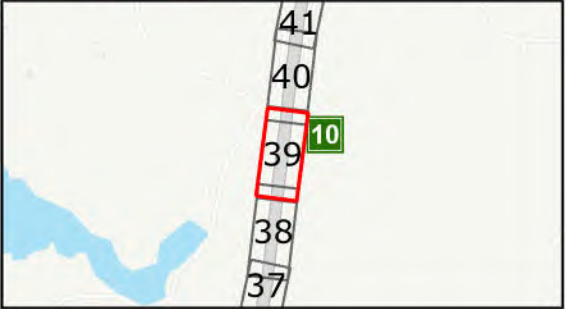

Date: 10/14/2026

Scale of Feet			
0	50	100	150
No.	Revision	By	Date

Designed By:					
MAINE TURNPIKE AUTHORITY					
	By	Date		By	Date
Designed	JT	06/22/26	Checked	BT	09/22/26
Drawn	JT	06/22/26	In Charge of	BT	09/22/26

MAINE TURNPIKE
2360 CONGRESS STREET
PORTLAND, ME 04102
TEL (207) 871-7771
FAX (207) 879-5567



THE GOLD STAR
MEMORIAL HIGHWAY

ROADSIDE VEGETATION MAINTENANCE PROJECT
EXIT 7 TO MILE 17.35 NB
EXIT 7 TO MILE 14.0 SB



Notes:

1. All trees, down timber, brush, bushes, shrubs, plants and debris not designated to remain shall be removed from the clearing areas shown on these plans.
2. All stumps, whether existing or resulting from the clearing operation, that are located within the roadway clear zone or within areas that can be mowable after clearing operations are completed, shall be ground flush with the surrounding grade. All other stumps shall be cut as close as practicable to the surrounding grade, maximum height of 2-inches.
3. Stumps located in back slopes and within 15-vertical feet of the ditch line shall be ground flush.
4. Contractor shall take all precautions to protect traffic from flying debris generated by the operation.
5. All vegetated areas to remain that are damaged by the clearing operation shall be repaired at no cost to the Authority.
6. Mechanized clearing operations shall maintain a 35-foot setback from all streams and sensitive environmental areas.

Legend:

— Culverts

— Fence

--- ROW Boundary

--- Clearing Limit Line

Clearing With Stump Grinding

Clearing No Stump Grinding

Selective Hand Cutting

Stream Buffer

Duck Box

Protected Plant Location

Protected Plant Locations

Delineated Stream


Delineated Stream

Delineated Wetland

Vernal Pool or IBA

Significant / Potential Significant Vernal Pool

250 Ft. Significant Vernal Pool Buffer

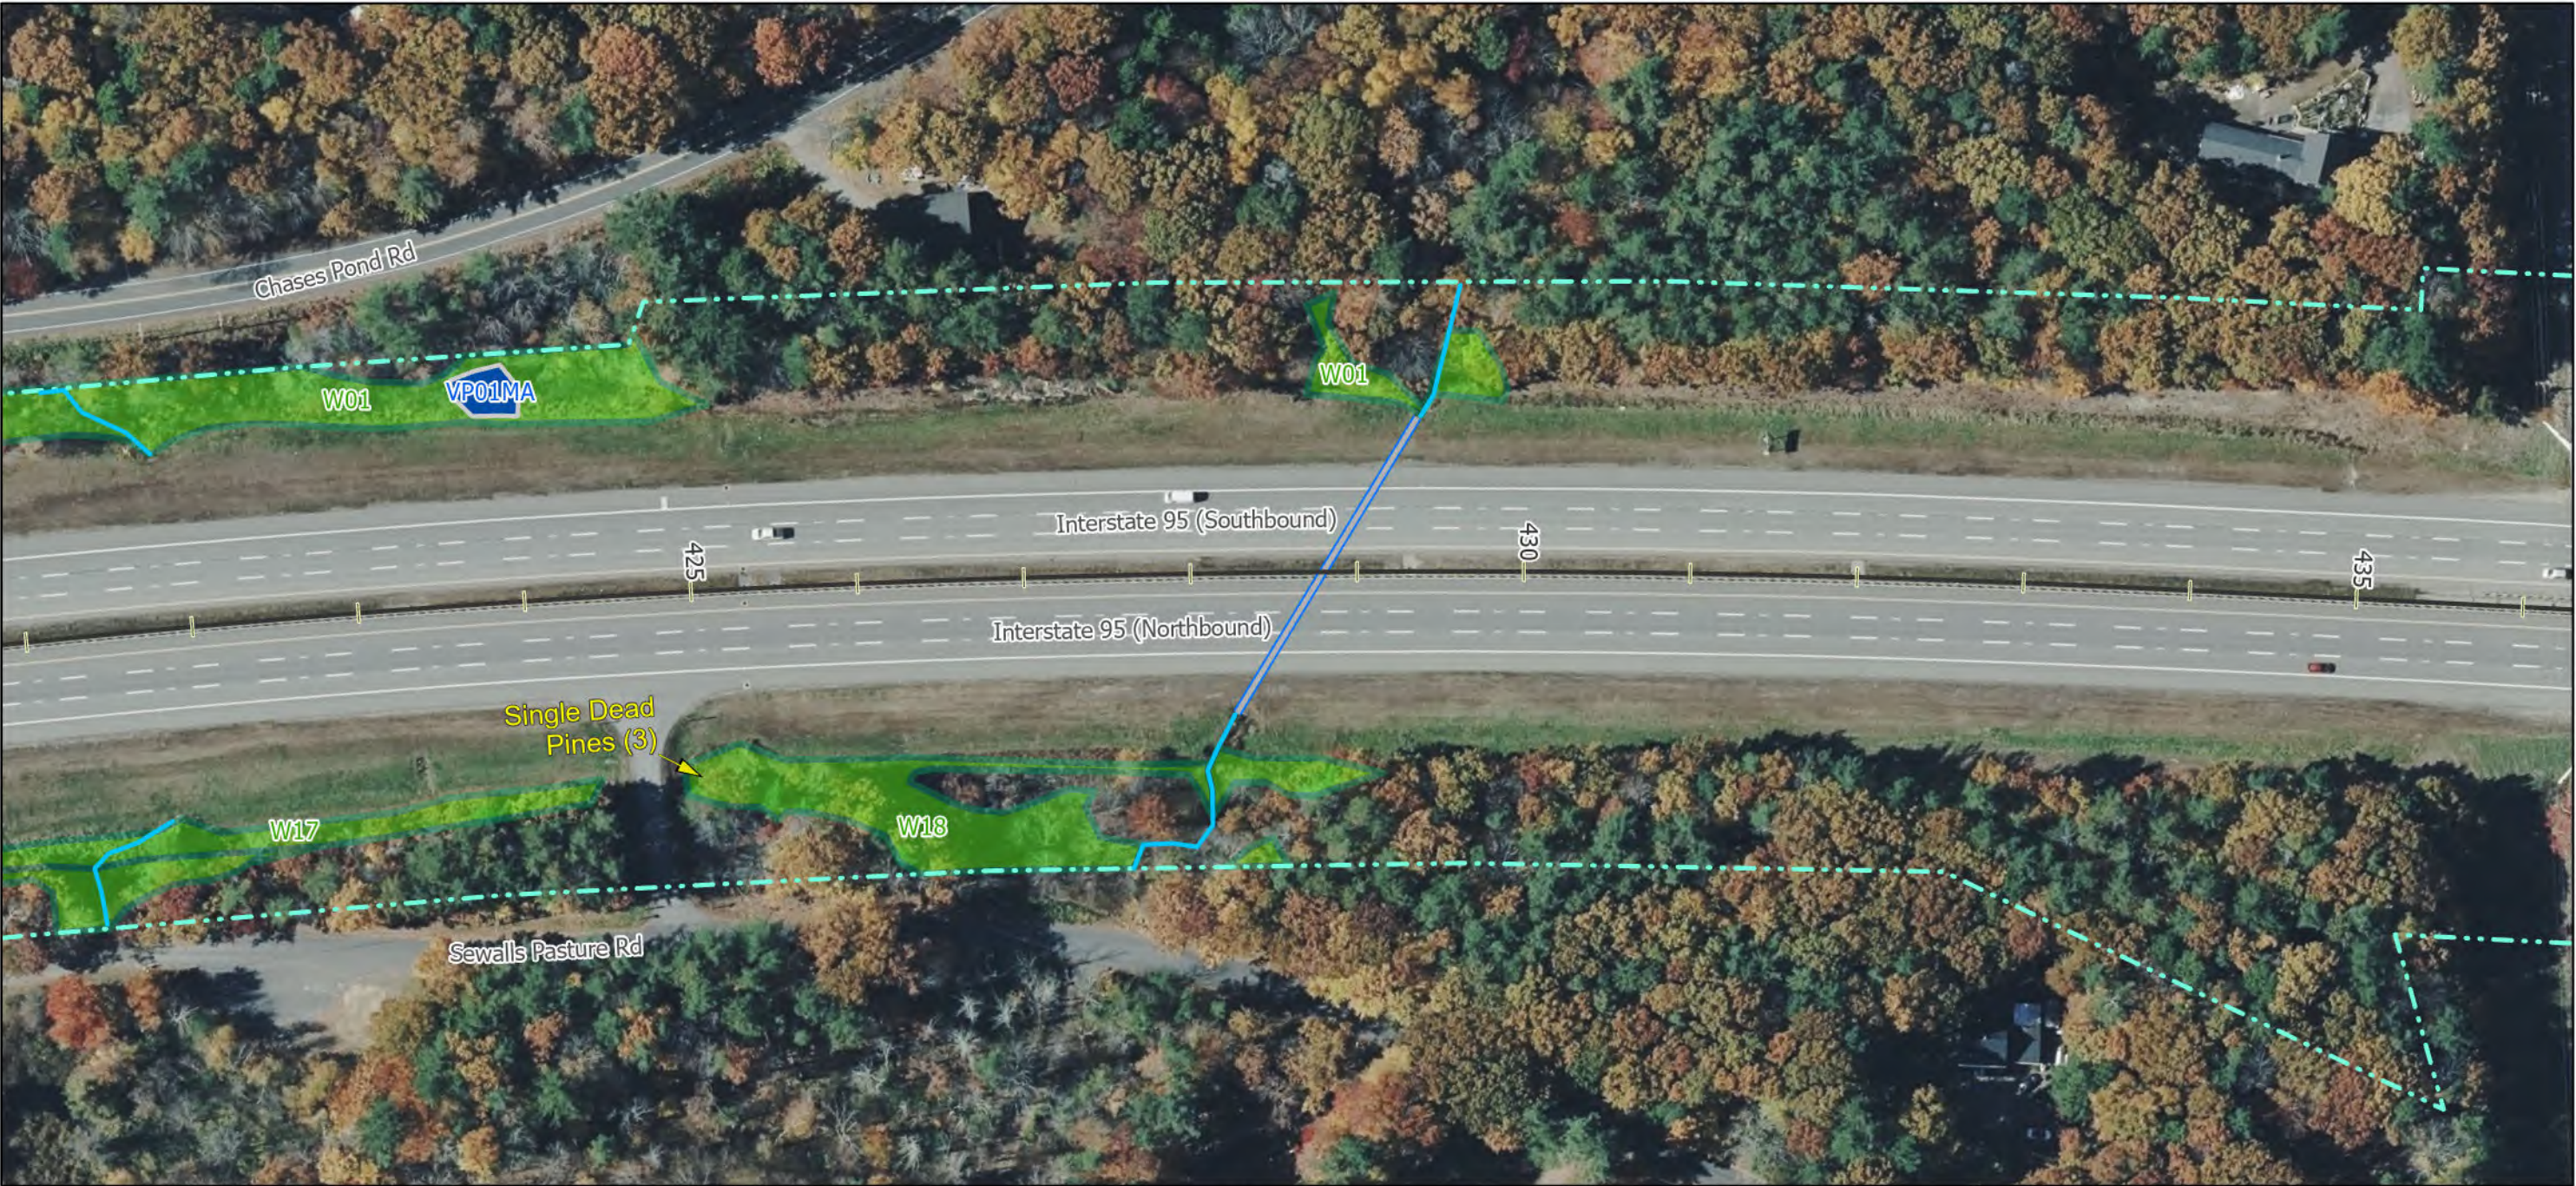

Notes:

- 1. All trees, down timber, brush, bushes, shrubs, plants and debris not designated to remain shall be removed from the clearing areas shown on these plans.
- 2. All stumps, whether existing or resulting from the clearing operation, that are located within the roadway clear zone or within areas that can be mowable after clearing operations are completed, shall be ground flush with the surrounding grade. All other stumps shall be cut as close as practicable to the surrounding grade, maximum height of 2-inches.
- 3. Stumps located in back slopes and within 15-vertical feet of the ditch line shall be ground flush.
- 4. Contractor shall take all precautions to protect traffic from flying debris generated by the operation.
- 5. All vegetated areas to remain that are damaged by the clearing operation shall be repaired at no cost to the Authority.
- 6. Mechanized clearing operations shall maintain a 35-foot setback from all streams and sensitive environmental areas.

Legend:

- Culverts
- Fence
- ROW Boundary
- Clearing Limit Line
- Clearing With Stump Grinding
- Clearing No Stump Grinding
- Selective Hand Cutting
- Stream Buffer

- Duck Box
- Protected Plant Location
- Protected Plant Locations
- Delineated Stream
- Delineated Stream
- Delineated Wetland
- Vernal Pool or IBA
- Significant / Potential Significant Vernal Pool
- 250 Ft. Significant Vernal Pool Buffer

Scale of Feet: 0, 50, 100, 150

North Arrow pointing North (N)

Inset Map showing location on Mountain Road with mile markers 39, 40, 41, 42, 43.

Date: 10/14/2026

Designed By: MAINE TURNPIKE AUTHORITY				MAINE TURNPIKE 2360 CONGRESS STREET PORTLAND, ME 04102 TEL (207) 871-7771 FAX (207) 879-5567				THE GOLD STAR MEMORIAL HIGHWAY				ROADSIDE VEGETATION MAINTENANCE PROJECT EXIT 7 TO MILE 17.35 NB EXIT 7 TO MILE 14.0 SB			
No.	Revision	By	Date	By	Date	By	Date								
				Designed	JT 06/22/26	Checked	BT 09/22/26								
				Drawn	JT 06/22/26	In Charge of	BT 09/22/26								
								CONTRACT: 2027.09				SHEET NUMBER: 41 of 456			



Notes:

1. All trees, down timber, brush, bushes, shrubs, plants and debris not designated to remain shall be removed from the clearing areas shown on these plans.
2. All stumps, whether existing or resulting from the clearing operation, that are located within the roadway clear zone or within areas that can be mowable after clearing operations are completed, shall be ground flush with the surrounding grade. All other stumps shall be cut as close as practicable to the surrounding grade, maximum height of 2-inches.
3. Stumps located in back slopes and within 15-vertical feet of the ditch line shall be ground flush.
4. Contractor shall take all precautions to protect traffic from flying debris generated by the operation.
5. All vegetated areas to remain that are damaged by the clearing operation shall be repaired at no cost to the Authority.
6. Mechanized clearing operations shall maintain a 35-foot setback from all streams and sensitive environmental areas.

Legend:

— Culverts

— Fence

- - - ROW Boundary

- - - Clearing Limit Line

▨ Clearing With Stump Grinding

▨ Clearing No Stump Grinding

▨ Selective Hand Cutting

▨ Stream Buffer

🦆 Duck Box

🌸 Protected Plant Location

🌸 Protected Plant Locations

— Delineated Stream

— Delineated Stream

— Delineated Wetland

— Vernal Pool or IBA

— Significant / Potential Significant Vernal Pool

— 250 Ft. Significant Vernal Pool Buffer

Scale of Feet: 0, 50, 100, 150

North Arrow

Inset Map: Shows location on Mountain Road between Exit 7 and Exit 11, near Groundout Hill.

Date: 10/14/2026

No.	Revision	By	Date

Designed By:

MAINE TURNPIKE AUTHORITY

	By	Date		By	Date
Designed	JT	06/22/26	Checked	BT	09/22/26
Drawn	JT	06/22/26	In Charge of	BT	09/22/26

MAINE TURNPIKE
2360 CONGRESS STREET
PORTLAND, ME 04102
TEL (207) 871-7771
FAX (207) 879-5567

THE GOLD STAR MEMORIAL HIGHWAY

ROADSIDE VEGETATION MAINTENANCE PROJECT
EXIT 7 TO MILE 17.35 NB
EXIT 7 TO MILE 14.0 SB

CONTRACT: 2027.09

SHEET NUMBER: 42 of 456




Notes:

1. All trees, down timber, brush, bushes, shrubs, plants and debris not designated to remain shall be removed from the clearing areas shown on these plans.
2. All stumps, whether existing or resulting from the clearing operation, that are located within the roadway clear zone or within areas that can be mowable after clearing operations are completed, shall be ground flush with the surrounding grade. All other stumps shall be cut as close as practicable to the surrounding grade, maximum height of 2-inches.
3. Stumps located in back slopes and within 15-vertical feet of the ditch line shall be ground flush.
4. Contractor shall take all precautions to protect traffic from flying debris generated by the operation.
5. All vegetated areas to remain that are damaged by the clearing operation shall be repaired at no cost to the Authority.
6. Mechanized clearing operations shall maintain a 35-foot setback from all streams and sensitive environmental areas.

Legend:

Culverts	Duck Box
Fence	Protected Plant Location
ROW Boundary	Protected Plant Locations
Clearing Limit Line	Delineated Stream
Clearing With Stump Grinding	Delineated Stream
Clearing No Stump Grinding	Delineated Wetland
Selective Hand Cutting	Vernal Pool or IBA
Stream Buffer	Significant / Potential Significant Vernal Pool
	250 Ft. Significant Vernal Pool Buffer

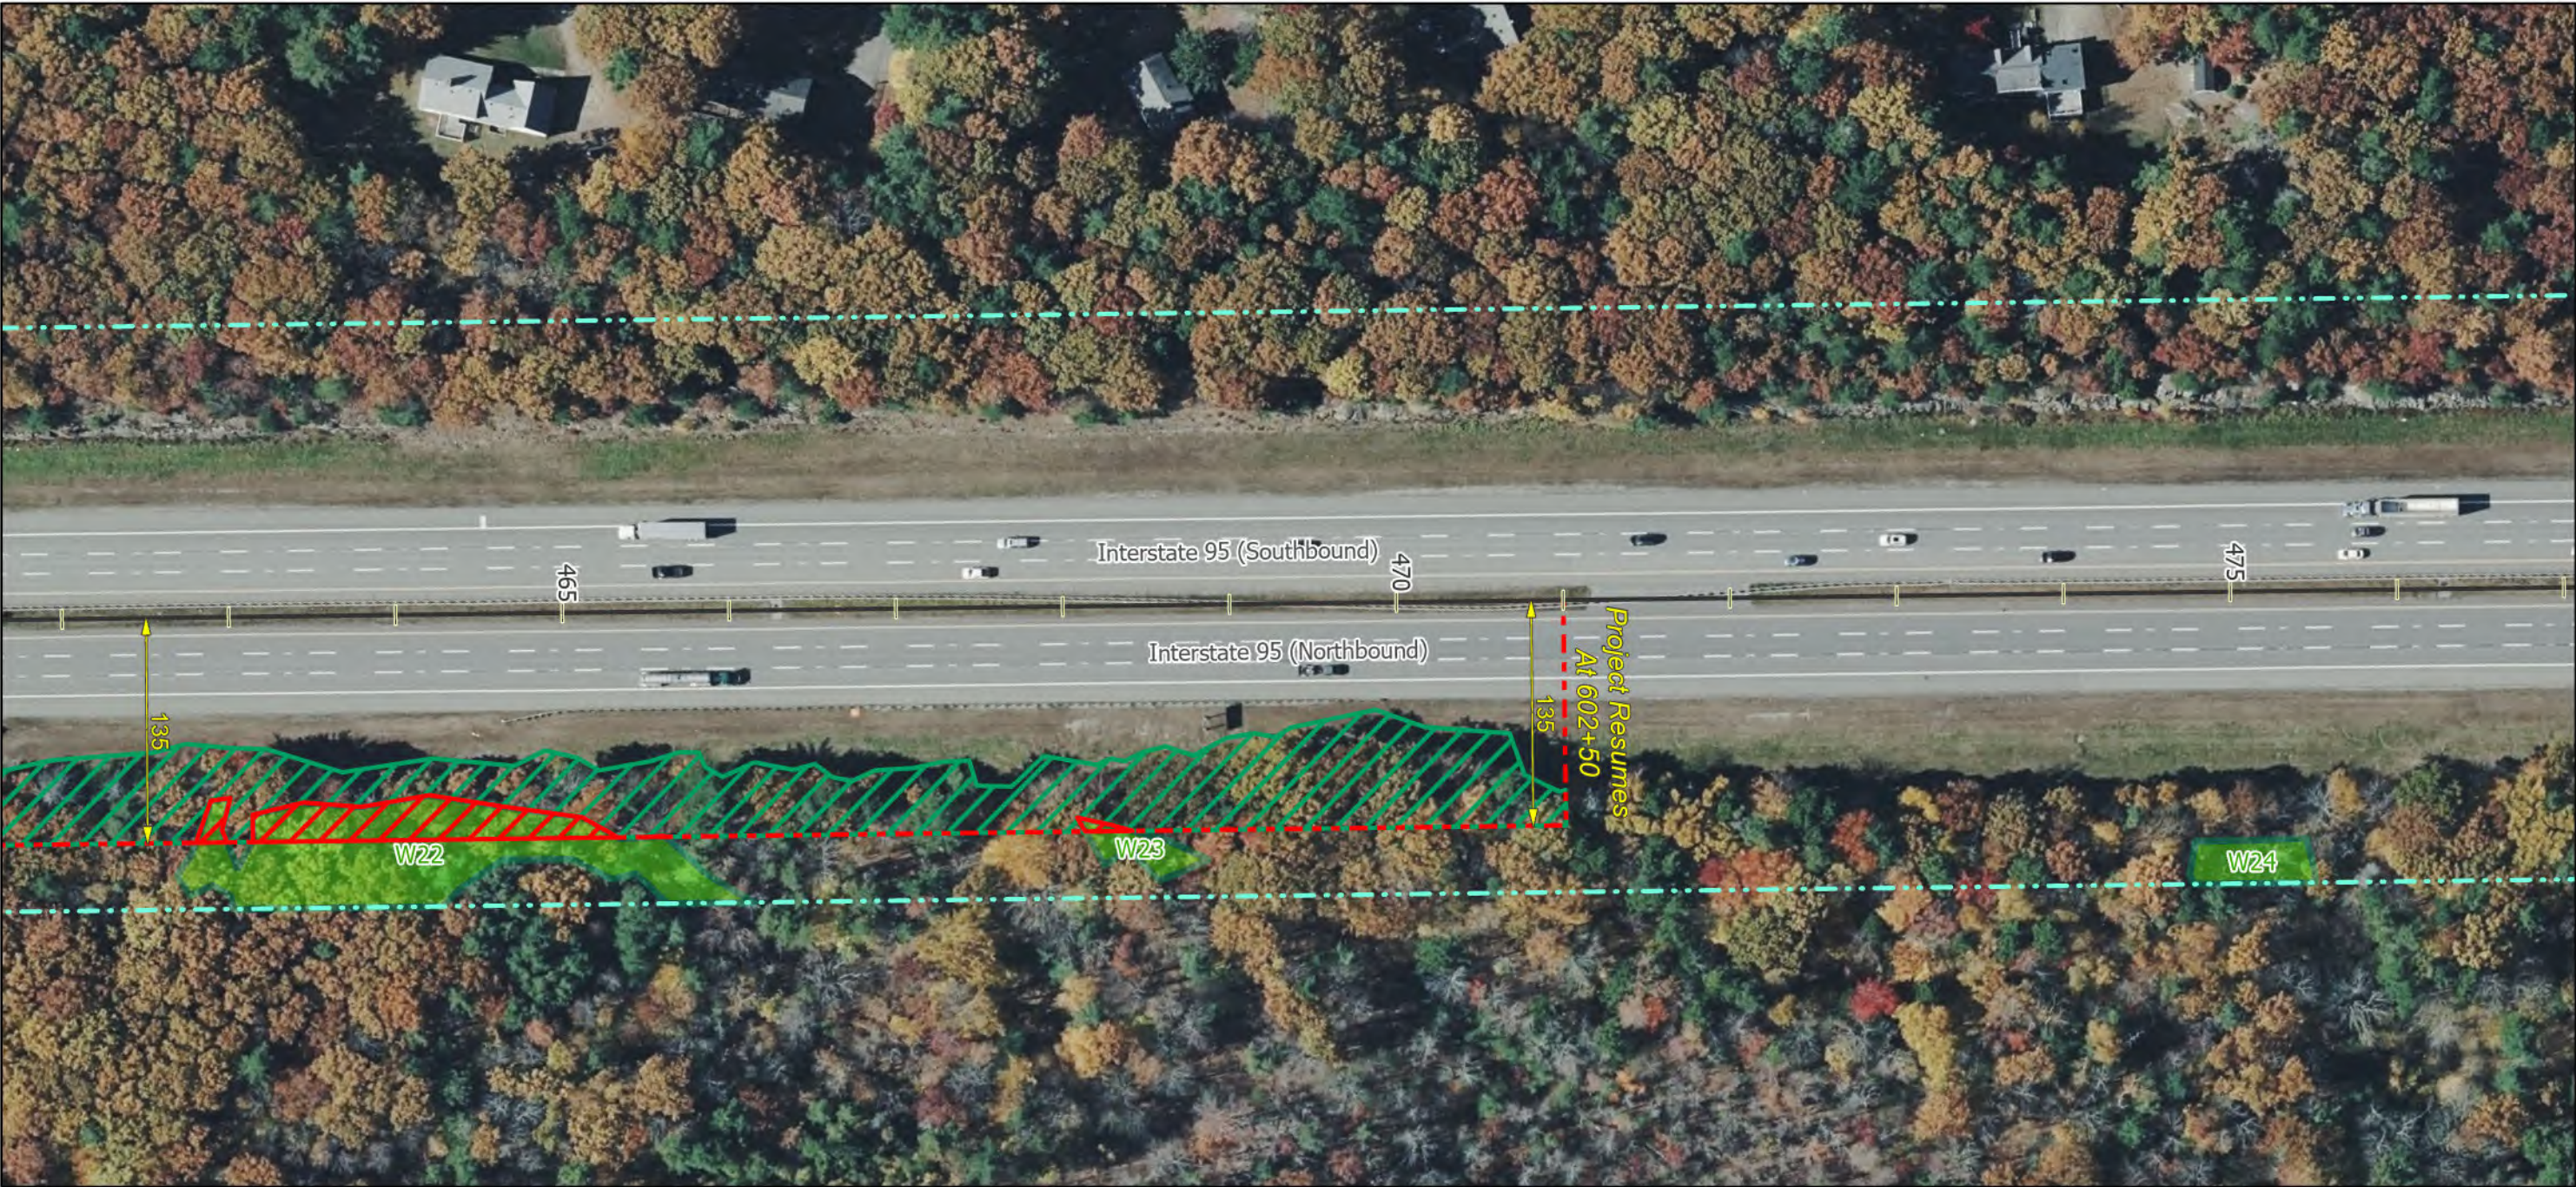

Notes:

1. All trees, down timber, brush, bushes, shrubs, plants and debris not designated to remain shall be removed from the clearing areas shown on these plans.
2. All stumps, whether existing or resulting from the clearing operation, that are located within the roadway clear zone or within areas that can be mowable after clearing operations are completed, shall be ground flush with the surrounding grade. All other stumps shall be cut as close as practicable to the surrounding grade, maximum height of 2-inches.
3. Stumps located in back slopes and within 15-vertical feet of the ditch line shall be ground flush.
4. Contractor shall take all precautions to protect traffic from flying debris generated by the operation.
5. All vegetated areas to remain that are damaged by the clearing operation shall be repaired at no cost to the Authority.
6. Mechanized clearing operations shall maintain a 35-foot setback from all streams and sensitive environmental areas.

Legend:

Culverts	Duck Box
Fence	Protected Plant Location
ROW Boundary	Protected Plant Locations
Clearing Limit Line	Delineated Stream
Clearing With Stump Grinding	Delineated Stream
Clearing No Stump Grinding	Delineated Wetland
Selective Hand Cutting	Vernal Pool or IBA
Stream Buffer	Significant / Potential Significant Vernal Pool
	250 Ft. Significant Vernal Pool Buffer

Date: 10/14/2026

0 50 100 150	
Scale of Feet	
No.	Revision

Designed By:

MAINE TURNPIKE AUTHORITY

By	Date	By	Date
JT	06/22/26	BT	09/22/26
Drawn	JT	In Charge of	BT
	06/22/26		09/22/26

MAINE TURNPIKE
2360 CONGRESS STREET
PORTLAND, ME 04102
TEL (207) 871-7771
FAX (207) 879-5567

THE GOLD STAR MEMORIAL HIGHWAY

ROADSIDE VEGETATION MAINTENANCE PROJECT
EXIT 7 TO MILE 17.35 NB
EXIT 7 TO MILE 14.0 SB

CONTRACT: 2027.09

SHEET NUMBER: 44 of 456



Notes:

1. All trees, down timber, brush, bushes, shrubs, plants and debris not designated to remain shall be removed from the clearing areas shown on these plans.
2. All stumps, whether existing or resulting from the clearing operation, that are located within the roadway clear zone or within areas that can be mowable after clearing operations are completed, shall be ground flush with the surrounding grade. All other stumps shall be cut as close as practicable to the surrounding grade, maximum height of 2-inches.
3. Stumps located in back slopes and within 15-vertical feet of the ditch line shall be ground flush.
4. Contractor shall take all precautions to protect traffic from flying debris generated by the operation.
5. All vegetated areas to remain that are damaged by the clearing operation shall be repaired at no cost to the Authority.
6. Mechanized clearing operations shall maintain a 35-foot setback from all streams and sensitive environmental areas.

Legend:

Culverts	Duck Box
Fence	Protected Plant Location
ROW Boundary	Protected Plant Locations
Clearing Limit Line	Delineated Stream
Clearing With Stump Grinding	Delineated Stream
Clearing No Stump Grinding	Delineated Wetland
Selective Hand Cutting	Vernal Pool or IBA
Stream Buffer	Significant / Potential Significant Vernal Pool
	250 Ft. Significant Vernal Pool Buffer



Notes:

- 1. All trees, down timber, brush, bushes, shrubs, plants and debris not designated to remain shall be removed from the clearing areas shown on these plans.
- 2. All stumps, whether existing or resulting from the clearing operation, that are located within the roadway clear zone or within areas that can be mowable after clearing operations are completed, shall be ground flush with the surrounding grade. All other stumps shall be cut as close as practicable to the surrounding grade, maximum height of 2-inches.
- 3. Stumps located in back slopes and within 15-vertical feet of the ditch line shall be ground flush.
- 4. Contractor shall take all precautions to protect traffic from flying debris generated by the operation.
- 5. All vegetated areas to remain that are damaged by the clearing operation shall be repaired at no cost to the Authority.
- 6. Mechanized clearing operations shall maintain a 35-foot setback from all streams and sensitive environmental areas.

Legend:

- Culverts
- Fence
- ROW Boundary
- Clearing Limit Line
- Clearing With Stump Grinding
- Clearing No Stump Grinding
- Selective Hand Cutting
- Stream Buffer
- Duck Box
- Protected Plant Location
- Protected Plant Locations
- Delineated Stream
- Delineated Stream
- Delineated Wetland
- Vernal Pool or IBA
- Significant / Potential Significant Vernal Pool
- 250 Ft. Significant Vernal Pool Buffer

0 50 100 150
Scale of Feet

No.	Revision	By	Date

Designed By:

**MAINE
TURNPIKE
AUTHORITY**

	By	Date		By	Date
Designed	JT	06/22/26	Checked	BT	09/22/26
Drawn	JT	06/22/26	In Charge of	BT	09/22/26

MAINE TURNPIKE
2360 CONGRESS STREET
PORTLAND, ME 04102
TEL (207) 871-7771
FAX (207) 879-5567


**THE GOLD STAR
MEMORIAL HIGHWAY**

ROADSIDE VEGETATION MAINTENANCE PROJECT
EXIT 7 TO MILE 17.35 NB
EXIT 7 TO MILE 14.0 SB

CONTRACT: 2027.09

SHEET NUMBER: 46 of 456

Date: 10/14/2026

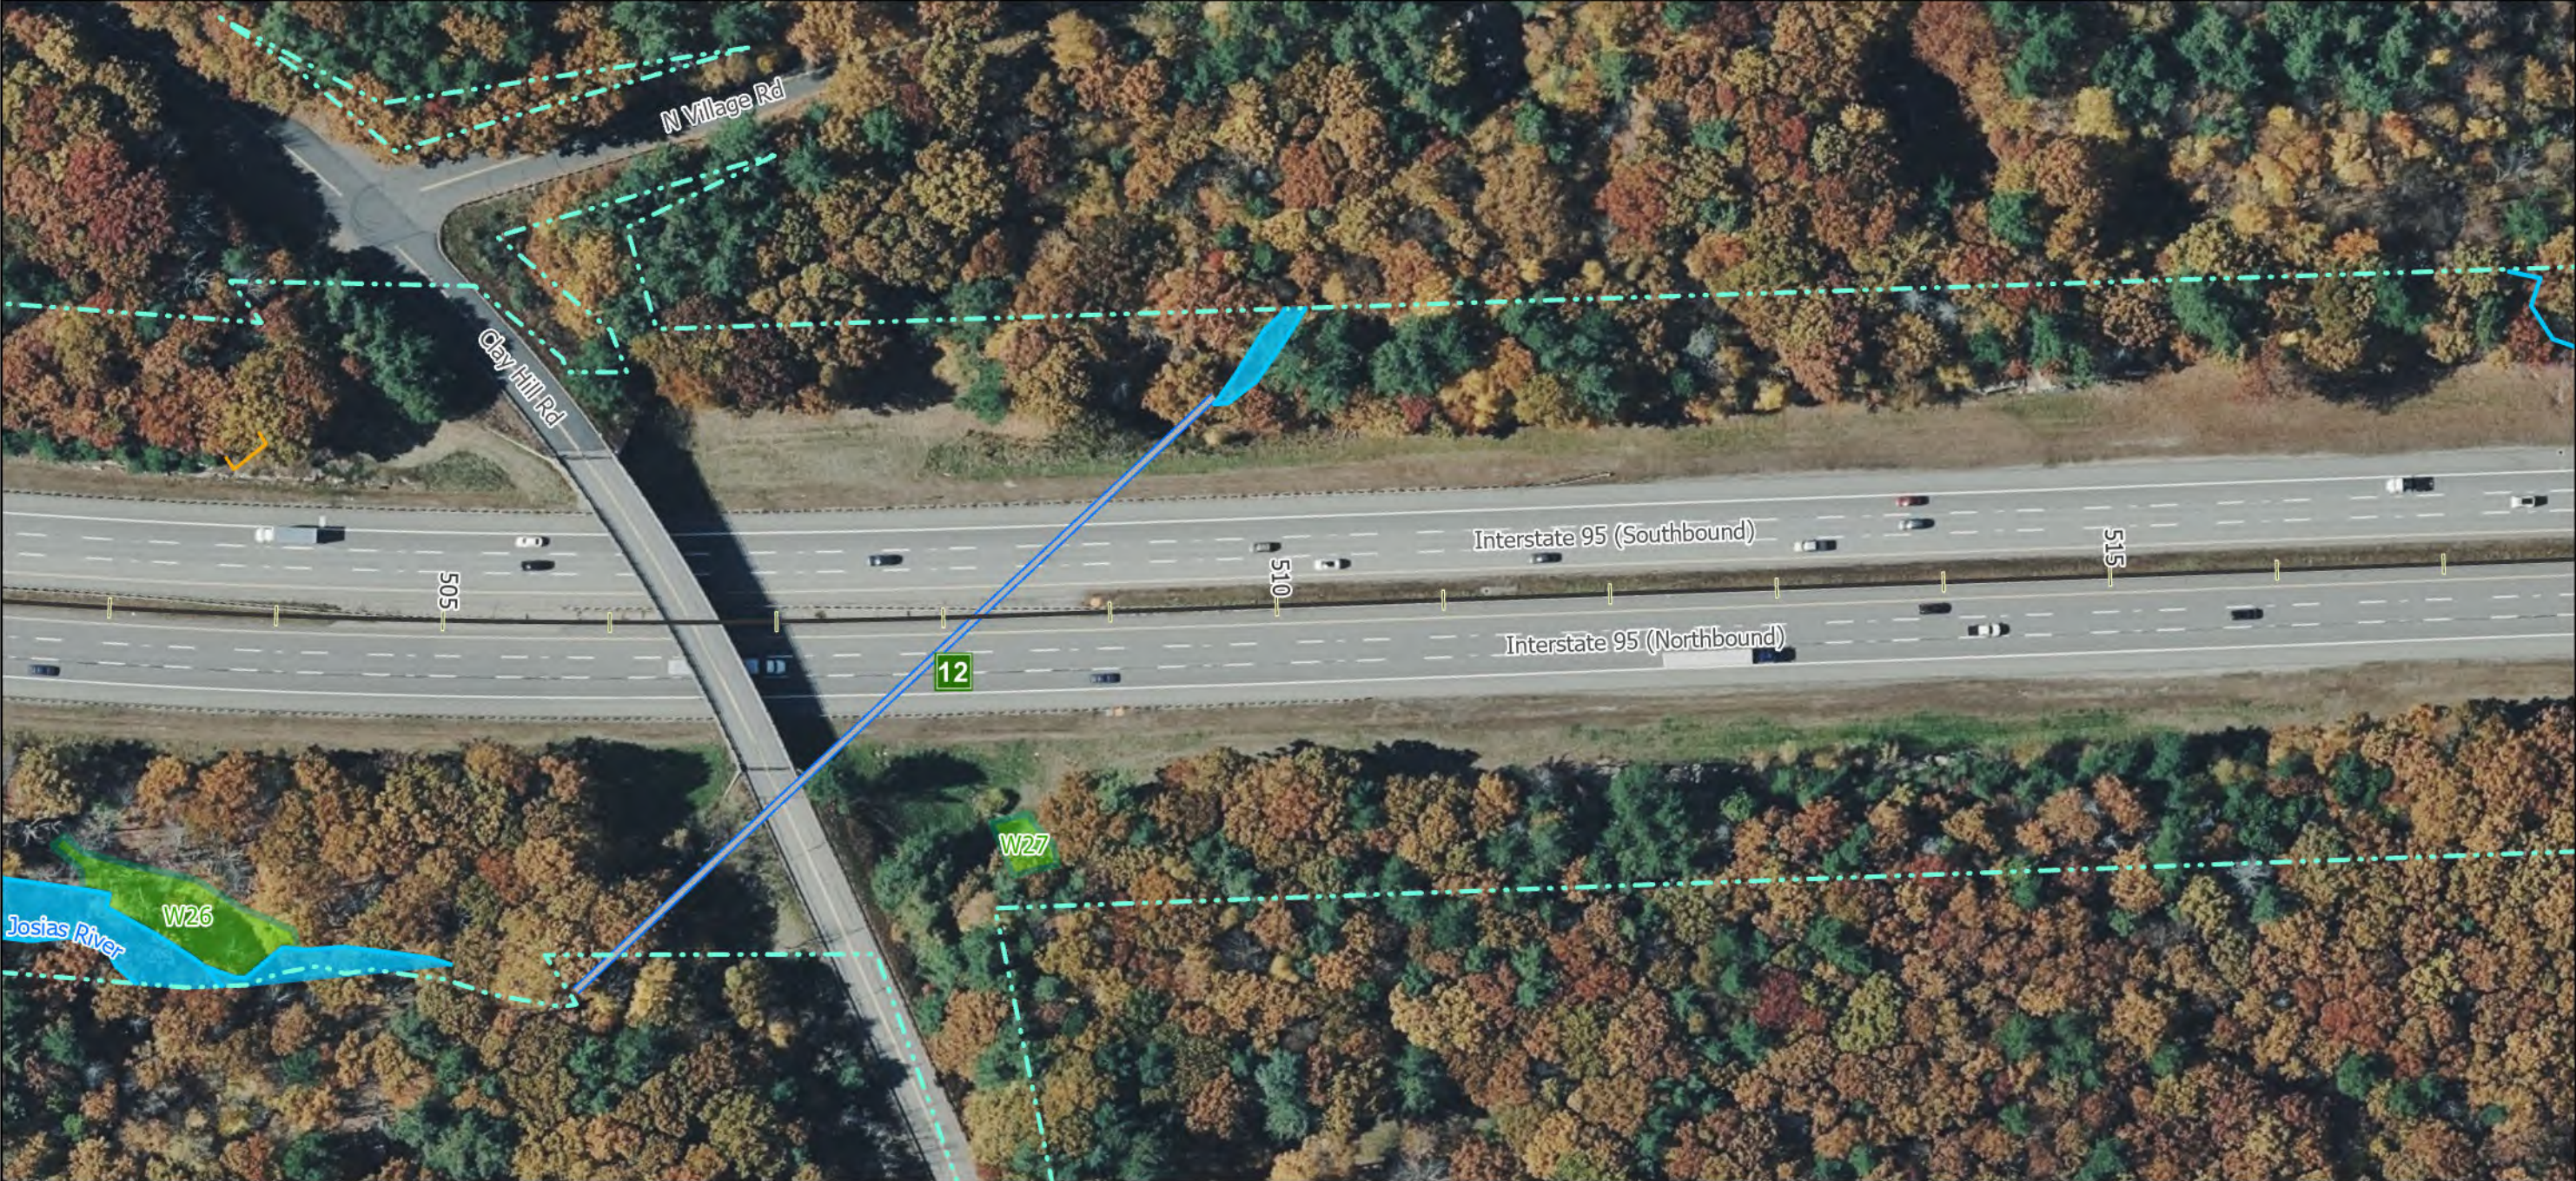

Notes:

1. All trees, down timber, brush, bushes, shrubs, plants and debris not designated to remain shall be removed from the clearing areas shown on these plans.
2. All stumps, whether existing or resulting from the clearing operation, that are located within the roadway clear zone or within areas that can be mowable after clearing operations are completed, shall be ground flush with the surrounding grade. All other stumps shall be cut as close as practicable to the surrounding grade, maximum height of 2-inches.
3. Stumps located in back slopes and within 15-vertical feet of the ditch line shall be ground flush.
4. Contractor shall take all precautions to protect traffic from flying debris generated by the operation.
5. All vegetated areas to remain that are damaged by the clearing operation shall be repaired at no cost to the Authority.
6. Mechanized clearing operations shall maintain a 35-foot setback from all streams and sensitive environmental areas.

Legend:

— Culverts

— Fence

--- ROW Boundary

--- Clearing Limit Line

▨ Clearing With Stump Grinding

▨ Clearing No Stump Grinding

▨ Selective Hand Cutting

▨ Stream Buffer

● Duck Box

● Protected Plant Location

● Protected Plant Locations

— Delineated Stream

— Delineated Stream

— Delineated Wetland

— Vernal Pool or IBA

— Significant / Potential Significant Vernal Pool

--- 250 Ft. Significant Vernal Pool Buffer

Scale of Feet: 0, 50, 100, 150

North Arrow: N

Inset Map: Long Hill, Clay Hill, Josias River, Exit 7 to Mile 17.35 NB, Exit 7 to Mile 14.0 SB



Notes:

1. All trees, down timber, brush, bushes, shrubs, plants and debris not designated to remain shall be removed from the clearing areas shown on these plans.
2. All stumps, whether existing or resulting from the clearing operation, that are located within the roadway clear zone or within areas that can be mowable after clearing operations are completed, shall be ground flush with the surrounding grade. All other stumps shall be cut as close as practicable to the surrounding grade, maximum height of 2-inches.
3. Stumps located in back slopes and within 15-vertical feet of the ditch line shall be ground flush.
4. Contractor shall take all precautions to protect traffic from flying debris generated by the operation.
5. All vegetated areas to remain that are damaged by the clearing operation shall be repaired at no cost to the Authority.
6. Mechanized clearing operations shall maintain a 35-foot setback from all streams and sensitive environmental areas.

Legend:

— Culverts

— Fence

--- ROW Boundary

--- Clearing Limit Line

▨ Clearing With Stump Grinding

▨ Clearing No Stump Grinding

▨ Selective Hand Cutting

▨ Stream Buffer

● Duck Box

● Protected Plant Location

● Protected Plant Locations

— Delineated Stream

— Delineated Stream

— Delineated Wetland

— Vernal Pool or IBA

— Significant / Potential Significant Vernal Pool

--- 250 Ft. Significant Vernal Pool Buffer



Notes:

1. All trees, down timber, brush, bushes, shrubs, plants and debris not designated to remain shall be removed from the clearing areas shown on these plans.
2. All stumps, whether existing or resulting from the clearing operation, that are located within the roadway clear zone or within areas that can be mowable after clearing operations are completed, shall be ground flush with the surrounding grade. All other stumps shall be cut as close as practicable to the surrounding grade, maximum height of 2-inches.
3. Stumps located in back slopes and within 15-vertical feet of the ditch line shall be ground flush.
4. Contractor shall take all precautions to protect traffic from flying debris generated by the operation.
5. All vegetated areas to remain that are damaged by the clearing operation shall be repaired at no cost to the Authority.
6. Mechanized clearing operations shall maintain a 35-foot setback from all streams and sensitive environmental areas.

Legend:

Culverts

Fence

ROW Boundary

Clearing Limit Line

Clearing With Stump Grinding

Clearing No Stump Grinding

Selective Hand Cutting

Stream Buffer

Duck Box

Protected Plant Location

Protected Plant Locations

Delineated Stream

Delineated Stream

Delineated Wetland

Vernal Pool or IBA

Significant / Potential Significant Vernal Pool

250 Ft. Significant Vernal Pool Buffer

Scale of Feet: 0, 50, 100, 150

North Arrow

Inset Map: Long Hill, Exit 7 to Mile 17.35 NB, Exit 7 to Mile 14.0 SB

Date: 10/14/2026

No.	Revision	By	Date

Designed By:

MAINE TURNPIKE AUTHORITY

By	Date	By	Date
JT	06/22/26	BT	09/22/26
Drawn	JT	In Charge of	BT
	06/22/26		09/22/26

MAINE TURNPIKE
2360 CONGRESS STREET
PORTLAND, ME 04102
TEL (207) 871-7771
FAX (207) 879-5567

THE GOLD STAR MEMORIAL HIGHWAY

ROADSIDE VEGETATION MAINTENANCE PROJECT
EXIT 7 TO MILE 17.35 NB
EXIT 7 TO MILE 14.0 SB

CONTRACT: 2027.09

SHEET NUMBER: 49 of 456



1. All trees, down timber, brush, bushes, shrubs, plants and debris not designated to remain shall be removed from the clearing areas shown on these plans.
2. All stumps, whether existing or resulting from the clearing operation, that are located within the roadway clear zone or within areas that can be mowable after clearing operations are completed, shall be ground flush with the surrounding grade. All other stumps shall be cut as close as practicable to the surrounding grade, maximum height of 2-inches.
3. Stumps located in back slopes and within 15-vertical feet of the ditch line shall be ground flush.
4. Contractor shall take all precautions to protect traffic from flying debris generated by the operation.
5. All vegetated areas to remain that are damaged by the clearing operation shall be repaired at no cost to the Authority.
6. Mechanized clearing operations shall maintain a 35-foot setback from all streams and sensitive environmental areas.

	Culverts		Protected Plant Location
	Fence		Protected Plant Locations
	ROW Boundary		Delineated Stream
	Clearing Limit Line		Delineated Stream
	Clearing With Stump Grinding		Delineated Wetland
	Clearing No Stump Grinding		Vernal Pool or IBA
	Selective Hand Cutting		Significant / Potential Significant Vernal Pool
	Stream Buffer		250 Ft. Significant Vernal Pool Buffer



--	--	--	--

MAINE TURNPIKE
2360 CONGRESS STREET
PORTLAND, ME 04102
TEL (207) 871-7771
FAX (207) 879-5567



THE GOLD STAR MEMORIAL HIGHWAY

ROADSIDE VEGETATION MAINTENANCE PROJECT
EXIT 7 TO MILE 17.35 NB
EXIT 7 TO MILE 14.0 SB

CONTRACT: 2027.09

SHEET NUMBER: 50 of 456




Notes:

1. All trees, down timber, brush, bushes, shrubs, plants and debris not designated to remain shall be removed from the clearing areas shown on these plans.
2. All stumps, whether existing or resulting from the clearing operation, that are located within the roadway clear zone or within areas that can be mowable after clearing operations are completed, shall be ground flush with the surrounding grade. All other stumps shall be cut as close as practicable to the surrounding grade, maximum height of 2-inches.
3. Stumps located in back slopes and within 15-vertical feet of the ditch line shall be ground flush.
4. Contractor shall take all precautions to protect traffic from flying debris generated by the operation.
5. All vegetated areas to remain that are damaged by the clearing operation shall be repaired at no cost to the Authority.
6. Mechanized clearing operations shall maintain a 35-foot setback from all streams and sensitive environmental areas.

Legend:

Culverts	Duck Box
Fence	Protected Plant Location
ROW Boundary	Protected Plant Locations
Clearing Limit Line	Delineated Stream
Clearing With Stump Grinding	Delineated Stream
Clearing No Stump Grinding	Delineated Wetland
Selective Hand Cutting	Vernal Pool or IBA
Stream Buffer	Significant / Potential Significant Vernal Pool
	250 Ft. Significant Vernal Pool Buffer

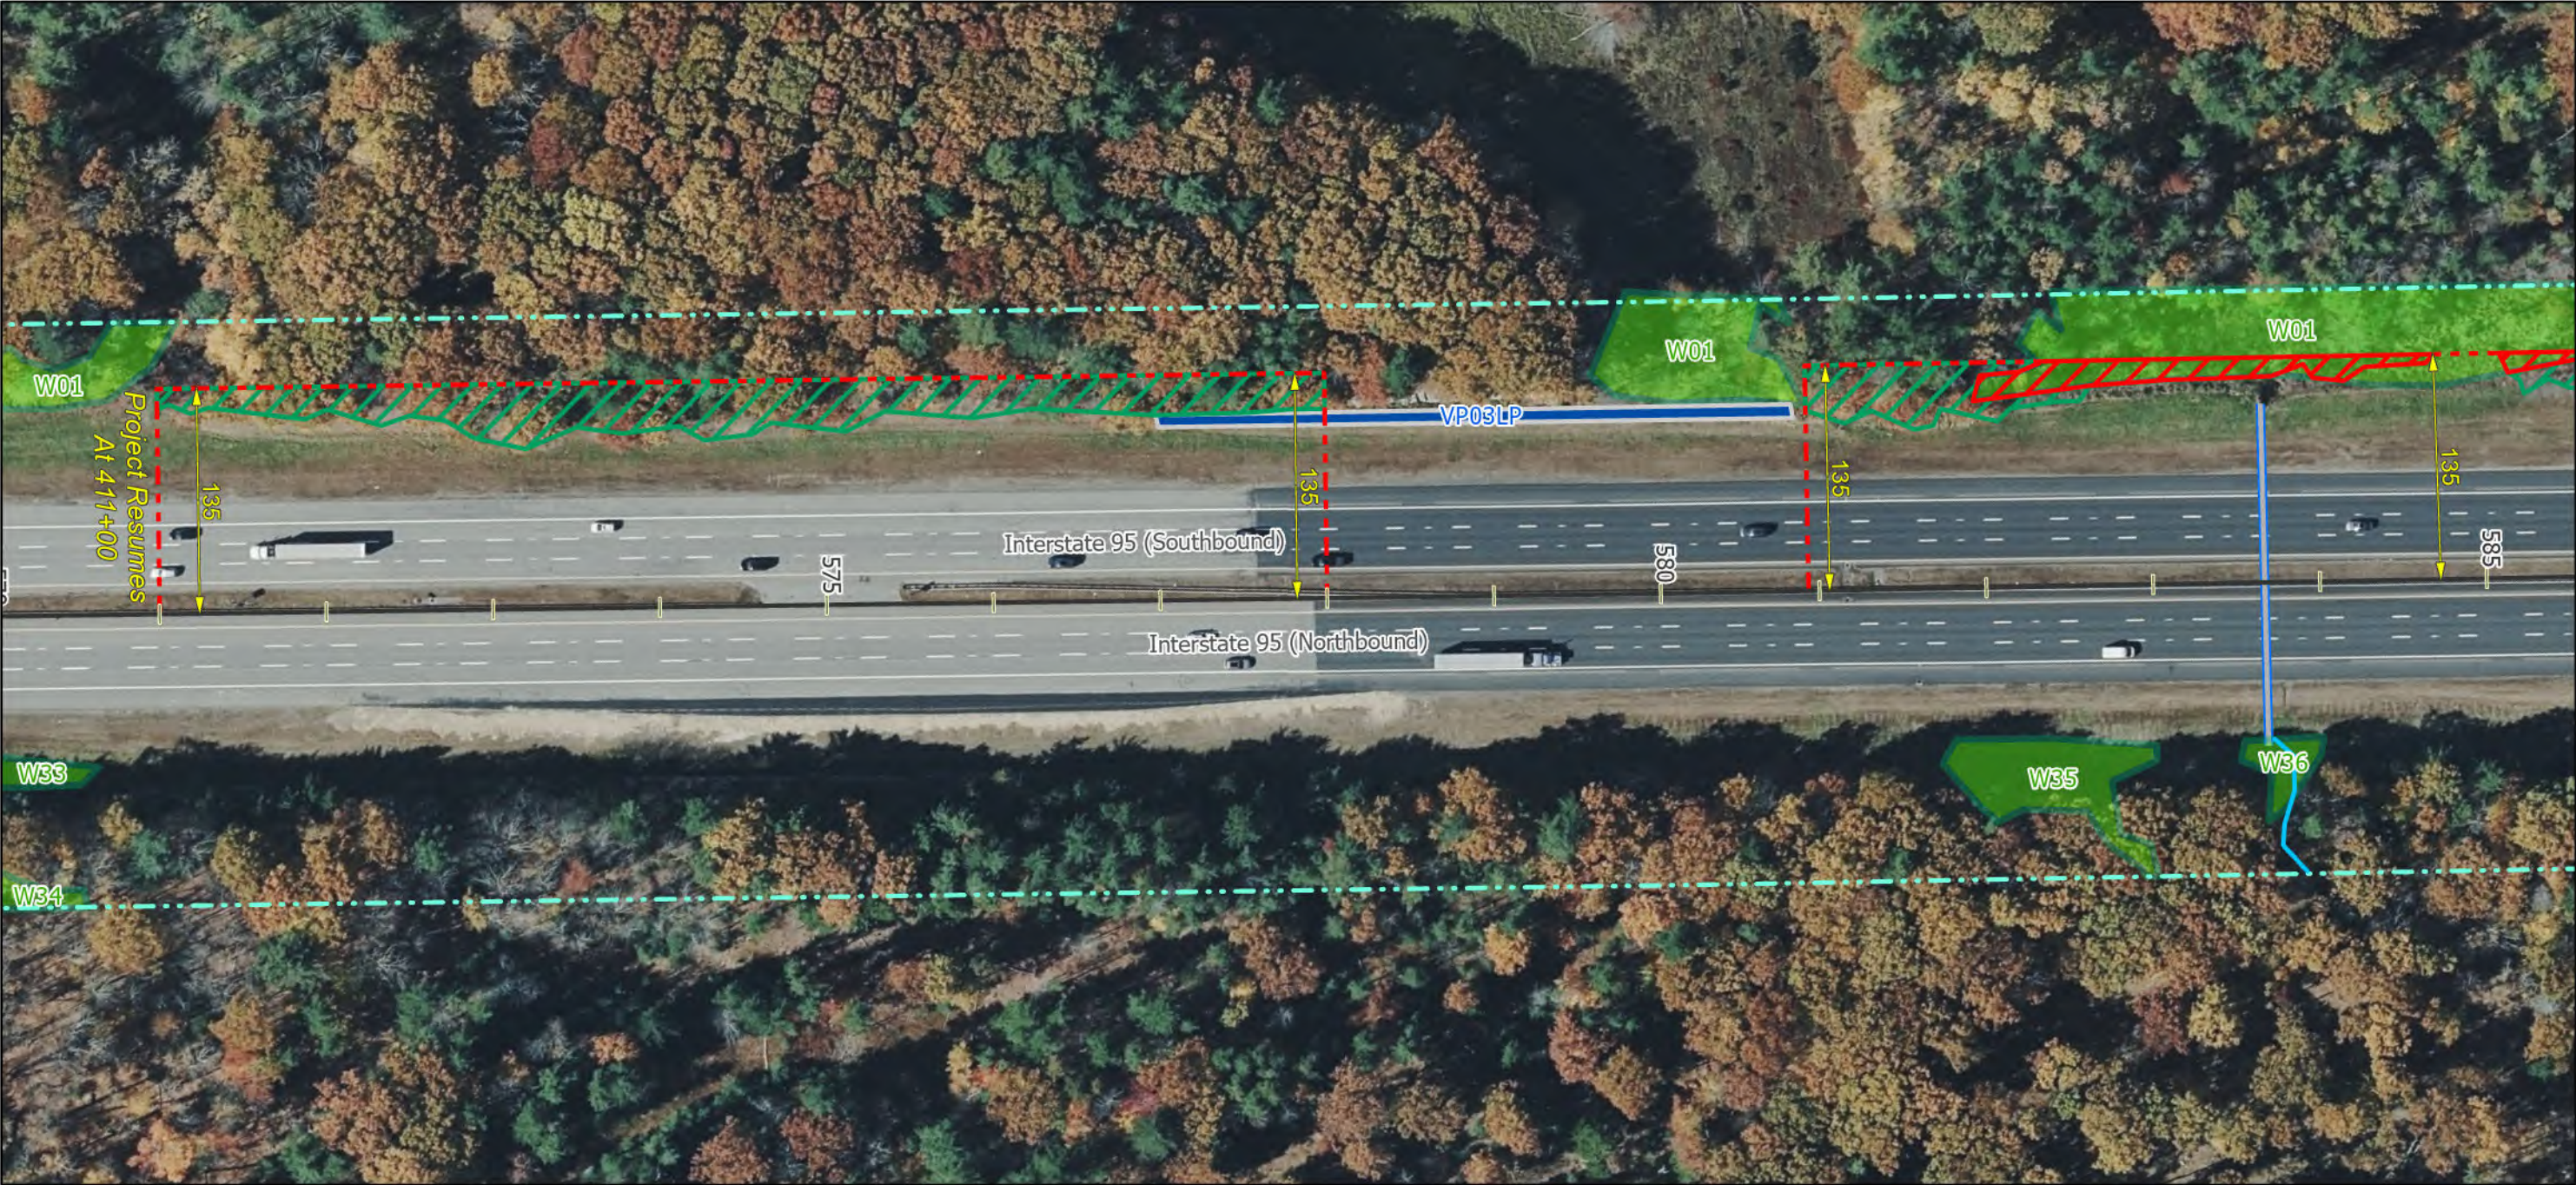

Notes:

1. All trees, down timber, brush, bushes, shrubs, plants and debris not designated to remain shall be removed from the clearing areas shown on these plans.
2. All stumps, whether existing or resulting from the clearing operation, that are located within the roadway clear zone or within areas that can be mowable after clearing operations are completed, shall be ground flush with the surrounding grade. All other stumps shall be cut as close as practicable to the surrounding grade, maximum height of 2-inches.
3. Stumps located in back slopes and within 15-vertical feet of the ditch line shall be ground flush.
4. Contractor shall take all precautions to protect traffic from flying debris generated by the operation.
5. All vegetated areas to remain that are damaged by the clearing operation shall be repaired at no cost to the Authority.
6. Mechanized clearing operations shall maintain a 35-foot setback from all streams and sensitive environmental areas.

Legend:

Culverts	Duck Box
Fence	Protected Plant Location
ROW Boundary	Protected Plant Locations
Clearing Limit Line	Delineated Stream
Clearing With Stump Grinding	Delineated Stream
Clearing No Stump Grinding	Delineated Wetland
Selective Hand Cutting	Vernal Pool or IBA
Stream Buffer	Significant / Potential Significant Vernal Pool
	250 Ft. Significant Vernal Pool Buffer

Date: 10/14/2026

0 50 100 150			
Scale of Feet			
No.	Revision	By	Date

Designed By:

MAINE TURNPIKE AUTHORITY

	By	Date		By	Date
Designed	JT	06/22/26	Checked	BT	09/22/26
Drawn	JT	06/22/26	In Charge of	BT	09/22/26

MAINE TURNPIKE
2360 CONGRESS STREET
PORTLAND, ME 04102
TEL (207) 871-7771
FAX (207) 879-5567

THE GOLD STAR MEMORIAL HIGHWAY

ROADSIDE VEGETATION MAINTENANCE PROJECT
EXIT 7 TO MILE 17.35 NB
EXIT 7 TO MILE 14.0 SB

CONTRACT: 2027.09

SHEET NUMBER: 52 of 456



Notes:

1. All trees, down timber, brush, bushes, shrubs, plants and debris not designated to remain shall be removed from the clearing areas shown on these plans.
2. All stumps, whether existing or resulting from the clearing operation, that are located within the roadway clear zone or within areas that can be mowable after clearing operations are completed, shall be ground flush with the surrounding grade. All other stumps shall be cut as close as practicable to the surrounding grade, maximum height of 2-inches.
3. Stumps located in back slopes and within 15-vertical feet of the ditch line shall be ground flush.
4. Contractor shall take all precautions to protect traffic from flying debris generated by the operation.
5. All vegetated areas to remain that are damaged by the clearing operation shall be repaired at no cost to the Authority.
6. Mechanized clearing operations shall maintain a 35-foot setback from all streams and sensitive environmental areas.

Legend:

Culverts	Duck Box
Fence	Protected Plant Location
ROW Boundary	Protected Plant Locations
Clearing Limit Line	Delineated Stream
Clearing With Stump Grinding	Delineated Stream
Clearing No Stump Grinding	Delineated Wetland
Selective Hand Cutting	Vernal Pool or IBA
Stream Buffer	Significant / Potential Significant Vernal Pool
	250 Ft. Significant Vernal Pool Buffer

Date: 10/14/2026

0 50 100 150
Scale of Feet

No.	Revision	By	Date

Designed By:

**MAINE
TURNPIKE
AUTHORITY**

By	Date	By	Date
Designed JT	06/22/26	Checked BT	09/22/26
Drawn JT	06/22/26	In Charge of BT	09/22/26


MAINE TURNPIKE
2360 CONGRESS STREET
PORTLAND, ME 04102
TEL (207) 871-7771
FAX (207) 879-5567

**THE GOLD STAR
MEMORIAL HIGHWAY**

ROADSIDE VEGETATION MAINTENANCE PROJECT
EXIT 7 TO MILE 17.35 NB
EXIT 7 TO MILE 14.0 SB

CONTRACT: 2027.09

SHEET NUMBER: 53 of 456

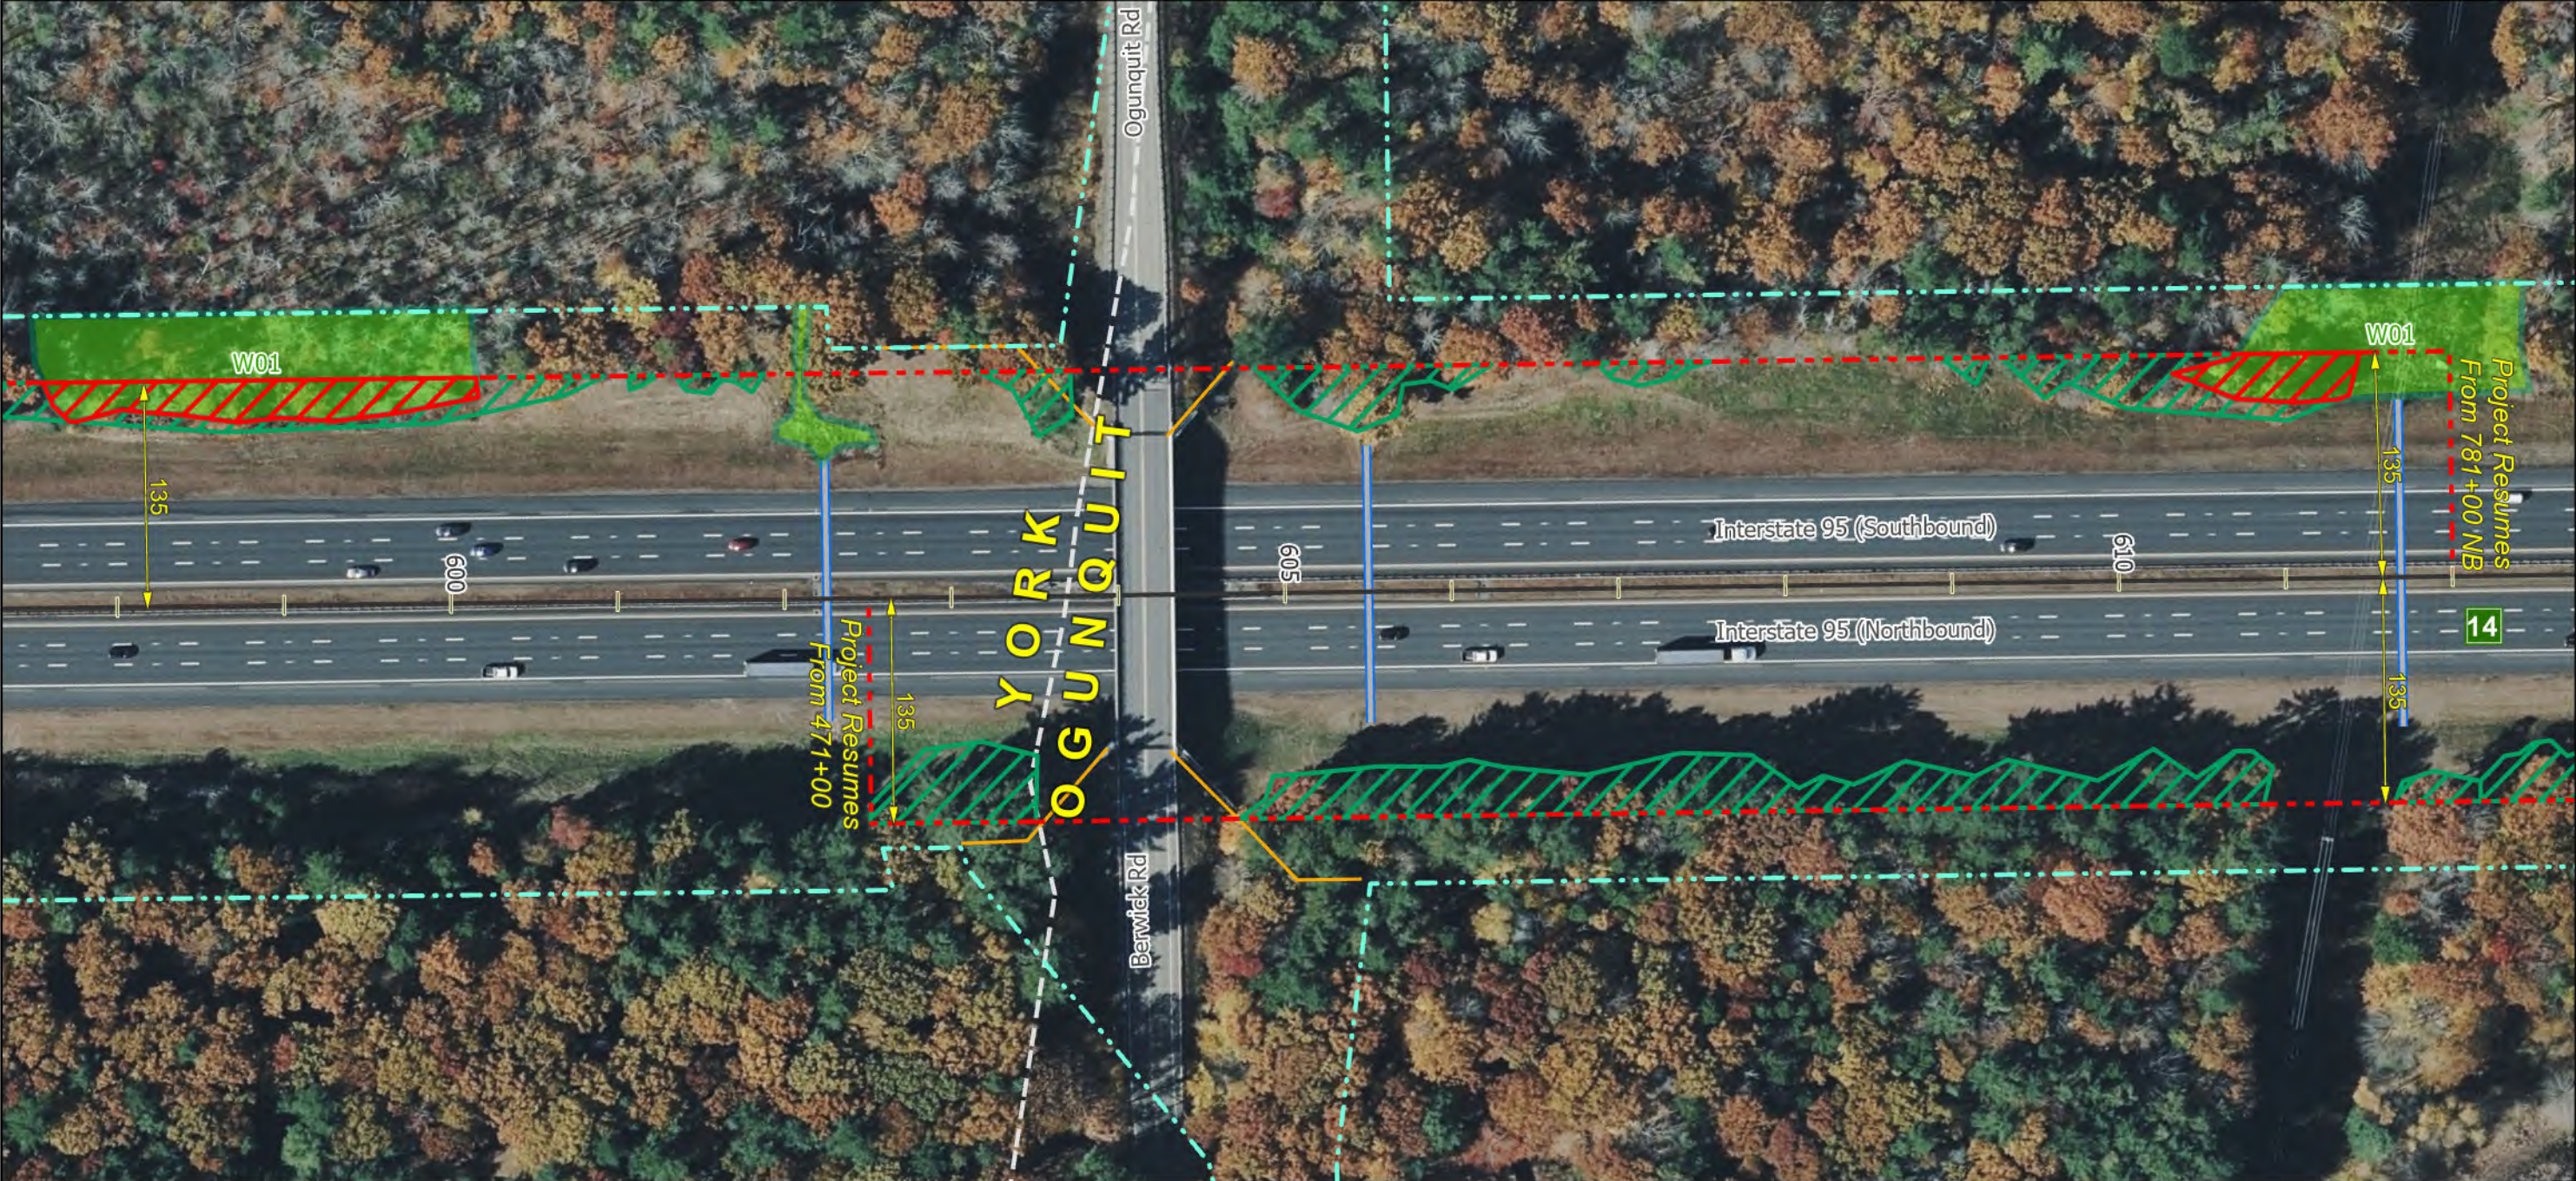

Notes:

1. All trees, down timber, brush, bushes, shrubs, plants and debris not designated to remain shall be removed from the clearing areas shown on these plans.
2. All stumps, whether existing or resulting from the clearing operation, that are located within the roadway clear zone or within areas that can be mowable after clearing operations are completed, shall be ground flush with the surrounding grade. All other stumps shall be cut as close as practicable to the surrounding grade, maximum height of 2-inches.
3. Stumps located in back slopes and within 15-vertical feet of the ditch line shall be ground flush.
4. Contractor shall take all precautions to protect traffic from flying debris generated by the operation.
5. All vegetated areas to remain that are damaged by the clearing operation shall be repaired at no cost to the Authority.
6. Mechanized clearing operations shall maintain a 35-foot setback from all streams and sensitive environmental areas.

Legend:

Culverts	Duck Box
Fence	Protected Plant Location
ROW Boundary	Protected Plant Locations
Clearing Limit Line	Delineated Stream
Clearing With Stump Grinding	Delineated Stream
Clearing No Stump Grinding	Delineated Wetland
Selective Hand Cutting	Vernal Pool or IBA
Stream Buffer	Significant / Potential Significant Vernal Pool
	250 Ft. Significant Vernal Pool Buffer



Notes:

1. All trees, down timber, brush, bushes, shrubs, plants and debris not designated to remain shall be removed from the clearing areas shown on these plans.
2. All stumps, whether existing or resulting from the clearing operation, that are located within the roadway clear zone or within areas that can be mowable after clearing operations are completed, shall be ground flush with the surrounding grade. All other stumps shall be cut as close as practicable to the surrounding grade, maximum height of 2-inches.
3. Stumps located in back slopes and within 15-vertical feet of the ditch line shall be ground flush.
4. Contractor shall take all precautions to protect traffic from flying debris generated by the operation.
5. All vegetated areas to remain that are damaged by the clearing operation shall be repaired at no cost to the Authority.
6. Mechanized clearing operations shall maintain a 35-foot setback from all streams and sensitive environmental areas.

Legend:

	Culverts		Duck Box
	Fence		Protected Plant Location
	ROW Boundary		Protected Plant Locations
	Clearing Limit Line		Delineated Stream
	Clearing With Stump Grinding		Delineated Stream
	Clearing No Stump Grinding		Delineated Wetland
	Selective Hand Cutting		Vernal Pool or IBA
	Stream Buffer		Significant / Potential Significant Vernal Pool
			250 Ft. Significant Vernal Pool Buffer




Notes:

1. All trees, down timber, brush, bushes, shrubs, plants and debris not designated to remain shall be removed from the clearing areas shown on these plans.
2. All stumps, whether existing or resulting from the clearing operation, that are located within the roadway clear zone or within areas that can be mowable after clearing operations are completed, shall be ground flush with the surrounding grade. All other stumps shall be cut as close as practicable to the surrounding grade, maximum height of 2-inches.
3. Stumps located in back slopes and within 15-vertical feet of the ditch line shall be ground flush.
4. Contractor shall take all precautions to protect traffic from flying debris generated by the operation.
5. All vegetated areas to remain that are damaged by the clearing operation shall be repaired at no cost to the Authority.
6. Mechanized clearing operations shall maintain a 35-foot setback from all streams and sensitive environmental areas.


Legend:

- Culverts
- Fence
- ROW Boundary
- Clearing Limit Line
- Clearing With Stump Grinding
- Clearing No Stump Grinding
- Selective Hand Cutting
- Stream Buffer
- Duck Box
- Protected Plant Location
- Protected Plant Locations
- Delineated Stream
- Delineated Stream
- Delineated Wetland
- Vernal Pool or IBA
- Significant / Potential Significant Vernal Pool
- 250 Ft. Significant Vernal Pool Buffer

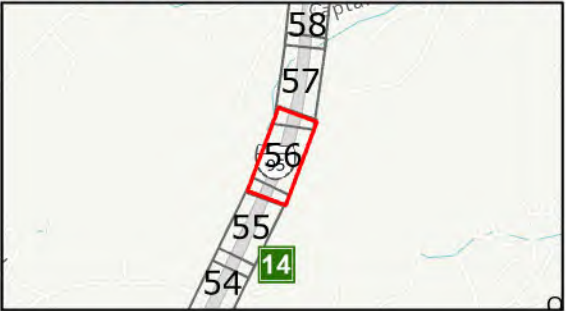

Date: 10/14/2026

0 50 100 150 Scale of Feet		Designed By: MAINE TURNPIKE AUTHORITY		MAINE TURNPIKE 2360 CONGRESS STREET PORTLAND, ME 04102 TEL (207) 871-7771 FAX (207) 879-5567		 THE GOLD STAR MEMORIAL HIGHWAY		ROADSIDE VEGETATION MAINTENANCE PROJECT EXIT 7 TO MILE 17.35 NB EXIT 7 TO MILE 14.0 SB	
No.	Revision	By	Date	By	Date	By	Date	CONTRACT: 2027.09	
				Designed	JT 06/22/26	Checked	BT 09/22/26	SHEET NUMBER: 56 of 456	
				Drawn	JT 06/22/26	In Charge of	BT 09/22/26		


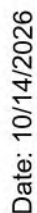


Date: 10/14/2026

- Date: 10/14/2026

Date: 10/14/2026


- Date: 10/14/2026

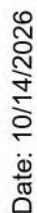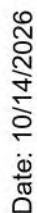Date: 10/14/2026

Date: 10/14/2026

Date: 10/14/2026

Date: 10/14/2026

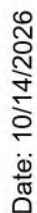


Date: 10/14/2026

Date: 10/14/2026

Date: 10/14/2026

Date: 10/14/2026

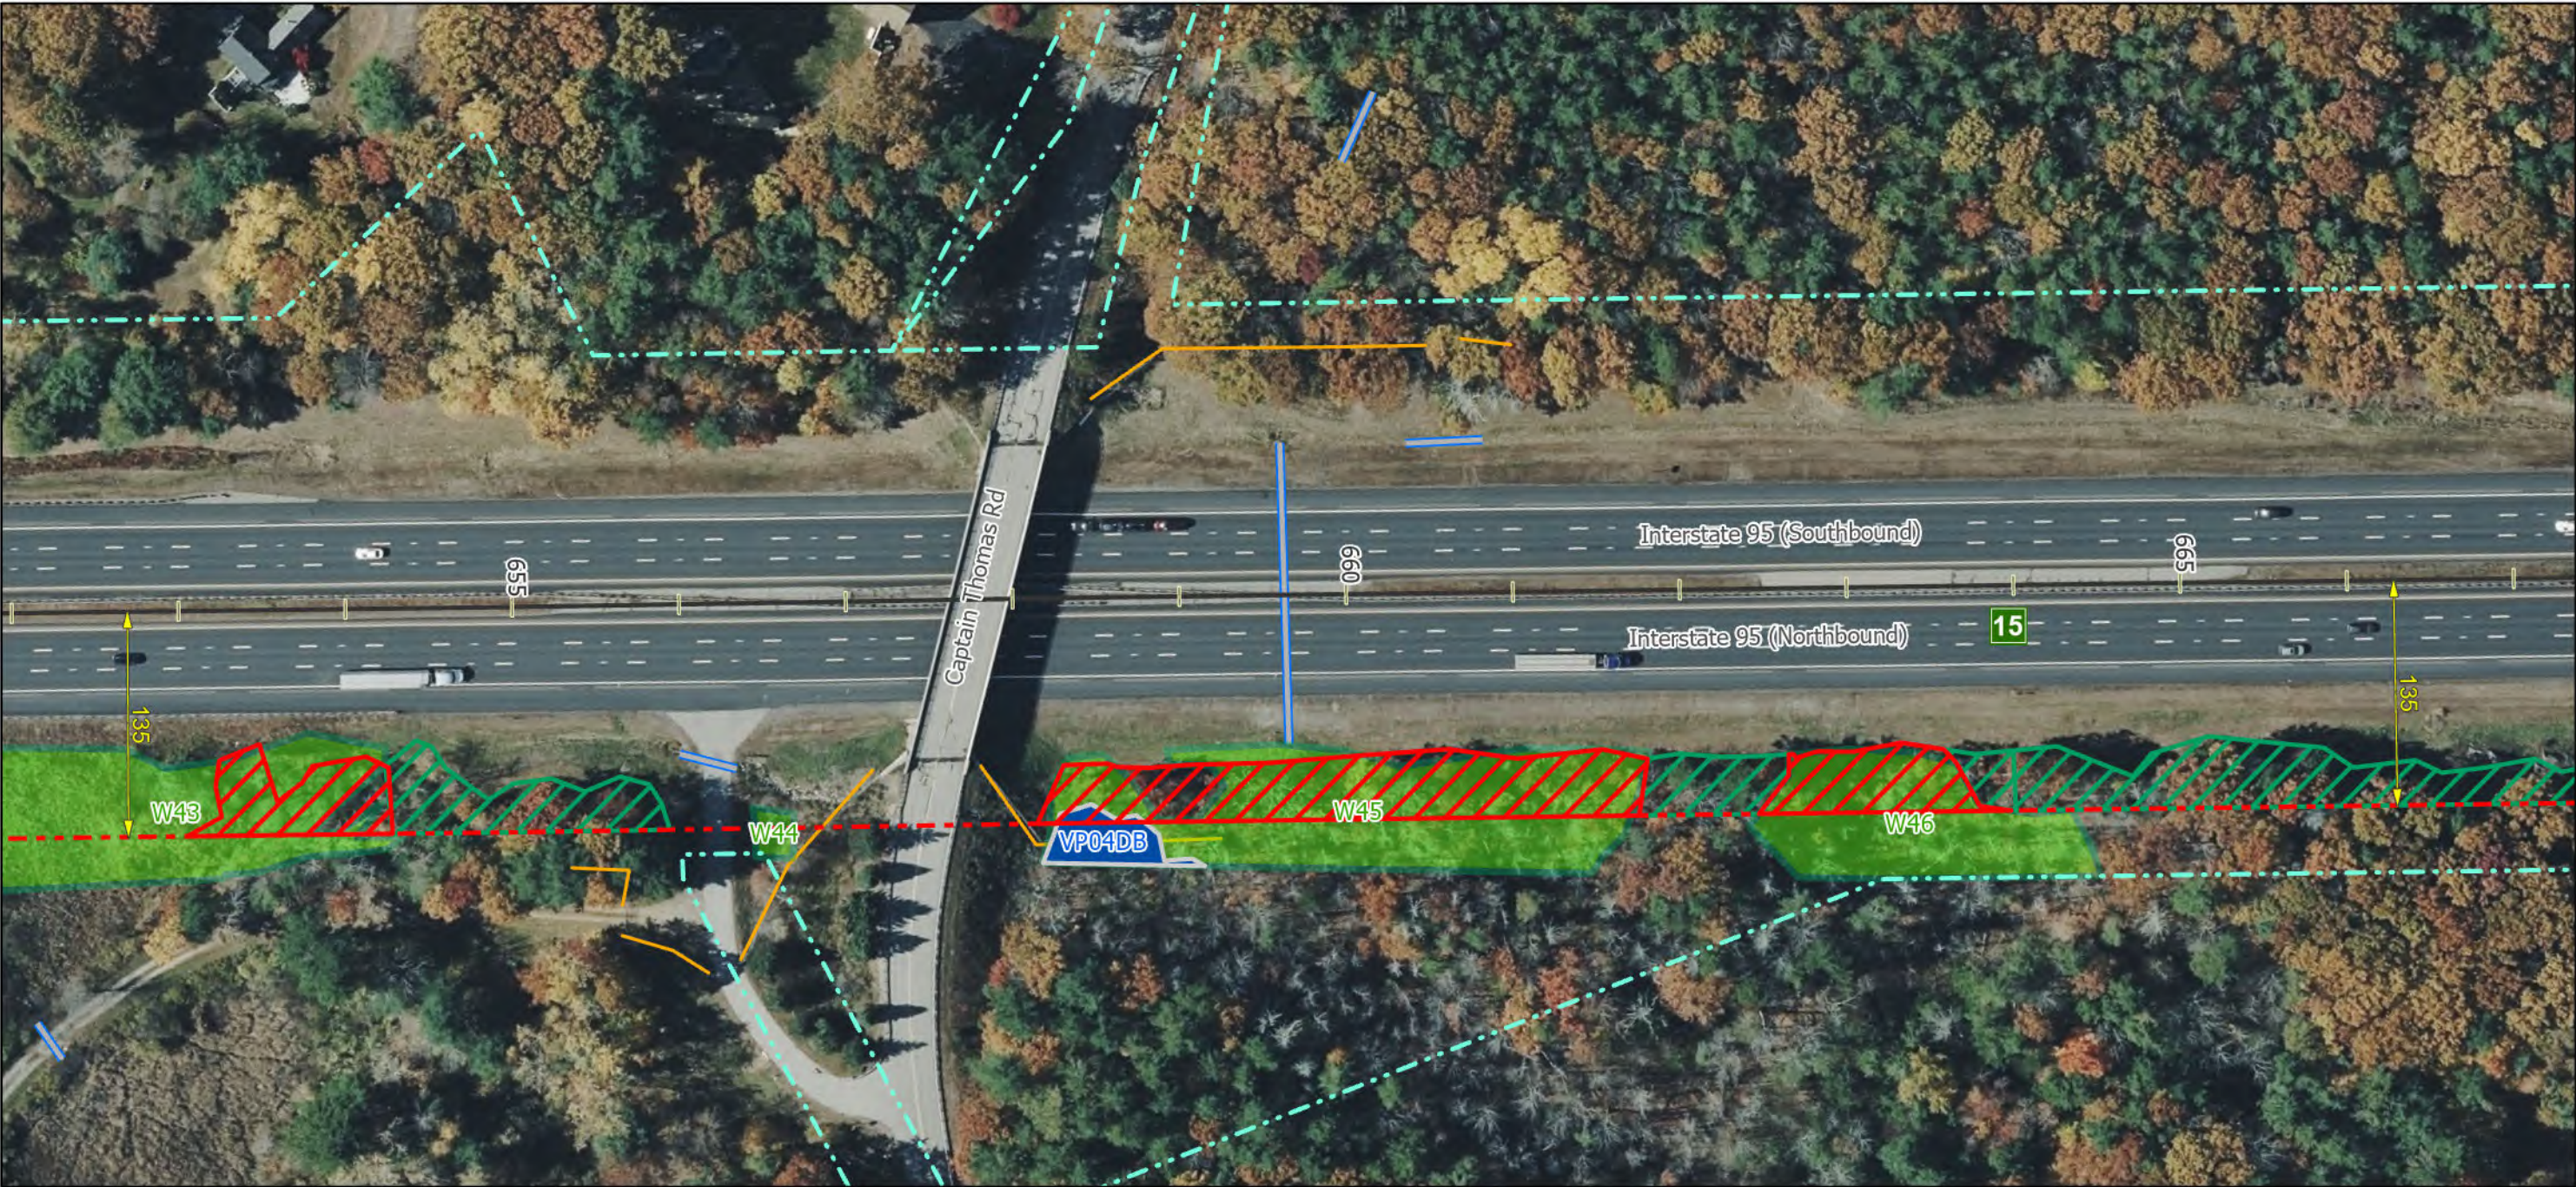

Notes:

1. All trees, down timber, brush, bushes, shrubs, plants and debris not designated to remain shall be removed from the clearing areas shown on these plans.
2. All stumps, whether existing or resulting from the clearing operation, that are located within the roadway clear zone or within areas that can be mowable after clearing operations are completed, shall be ground flush with the surrounding grade. All other stumps shall be cut as close as practicable to the surrounding grade, maximum height of 2-inches.
3. Stumps located in back slopes and within 15-vertical feet of the ditch line shall be ground flush.
4. Contractor shall take all precautions to protect traffic from flying debris generated by the operation.
5. All vegetated areas to remain that are damaged by the clearing operation shall be repaired at no cost to the Authority.
6. Mechanized clearing operations shall maintain a 35-foot setback from all streams and sensitive environmental areas.

Legend:

— Culverts

— Fence

--- ROW Boundary

--- Clearing Limit Line

▨ Clearing With Stump Grinding

▨ Clearing No Stump Grinding

▨ Selective Hand Cutting

▨ Stream Buffer

● Duck Box

● Protected Plant Location

● Protected Plant Locations

— Delineated Stream

— Delineated Stream

— Delineated Wetland


■ Vernal Pool or IBA

■ Significant / Potential Significant Vernal Pool

--- 250 Ft. Significant Vernal Pool Buffer

0 50 100 150
Scale of Feet

North Arrow

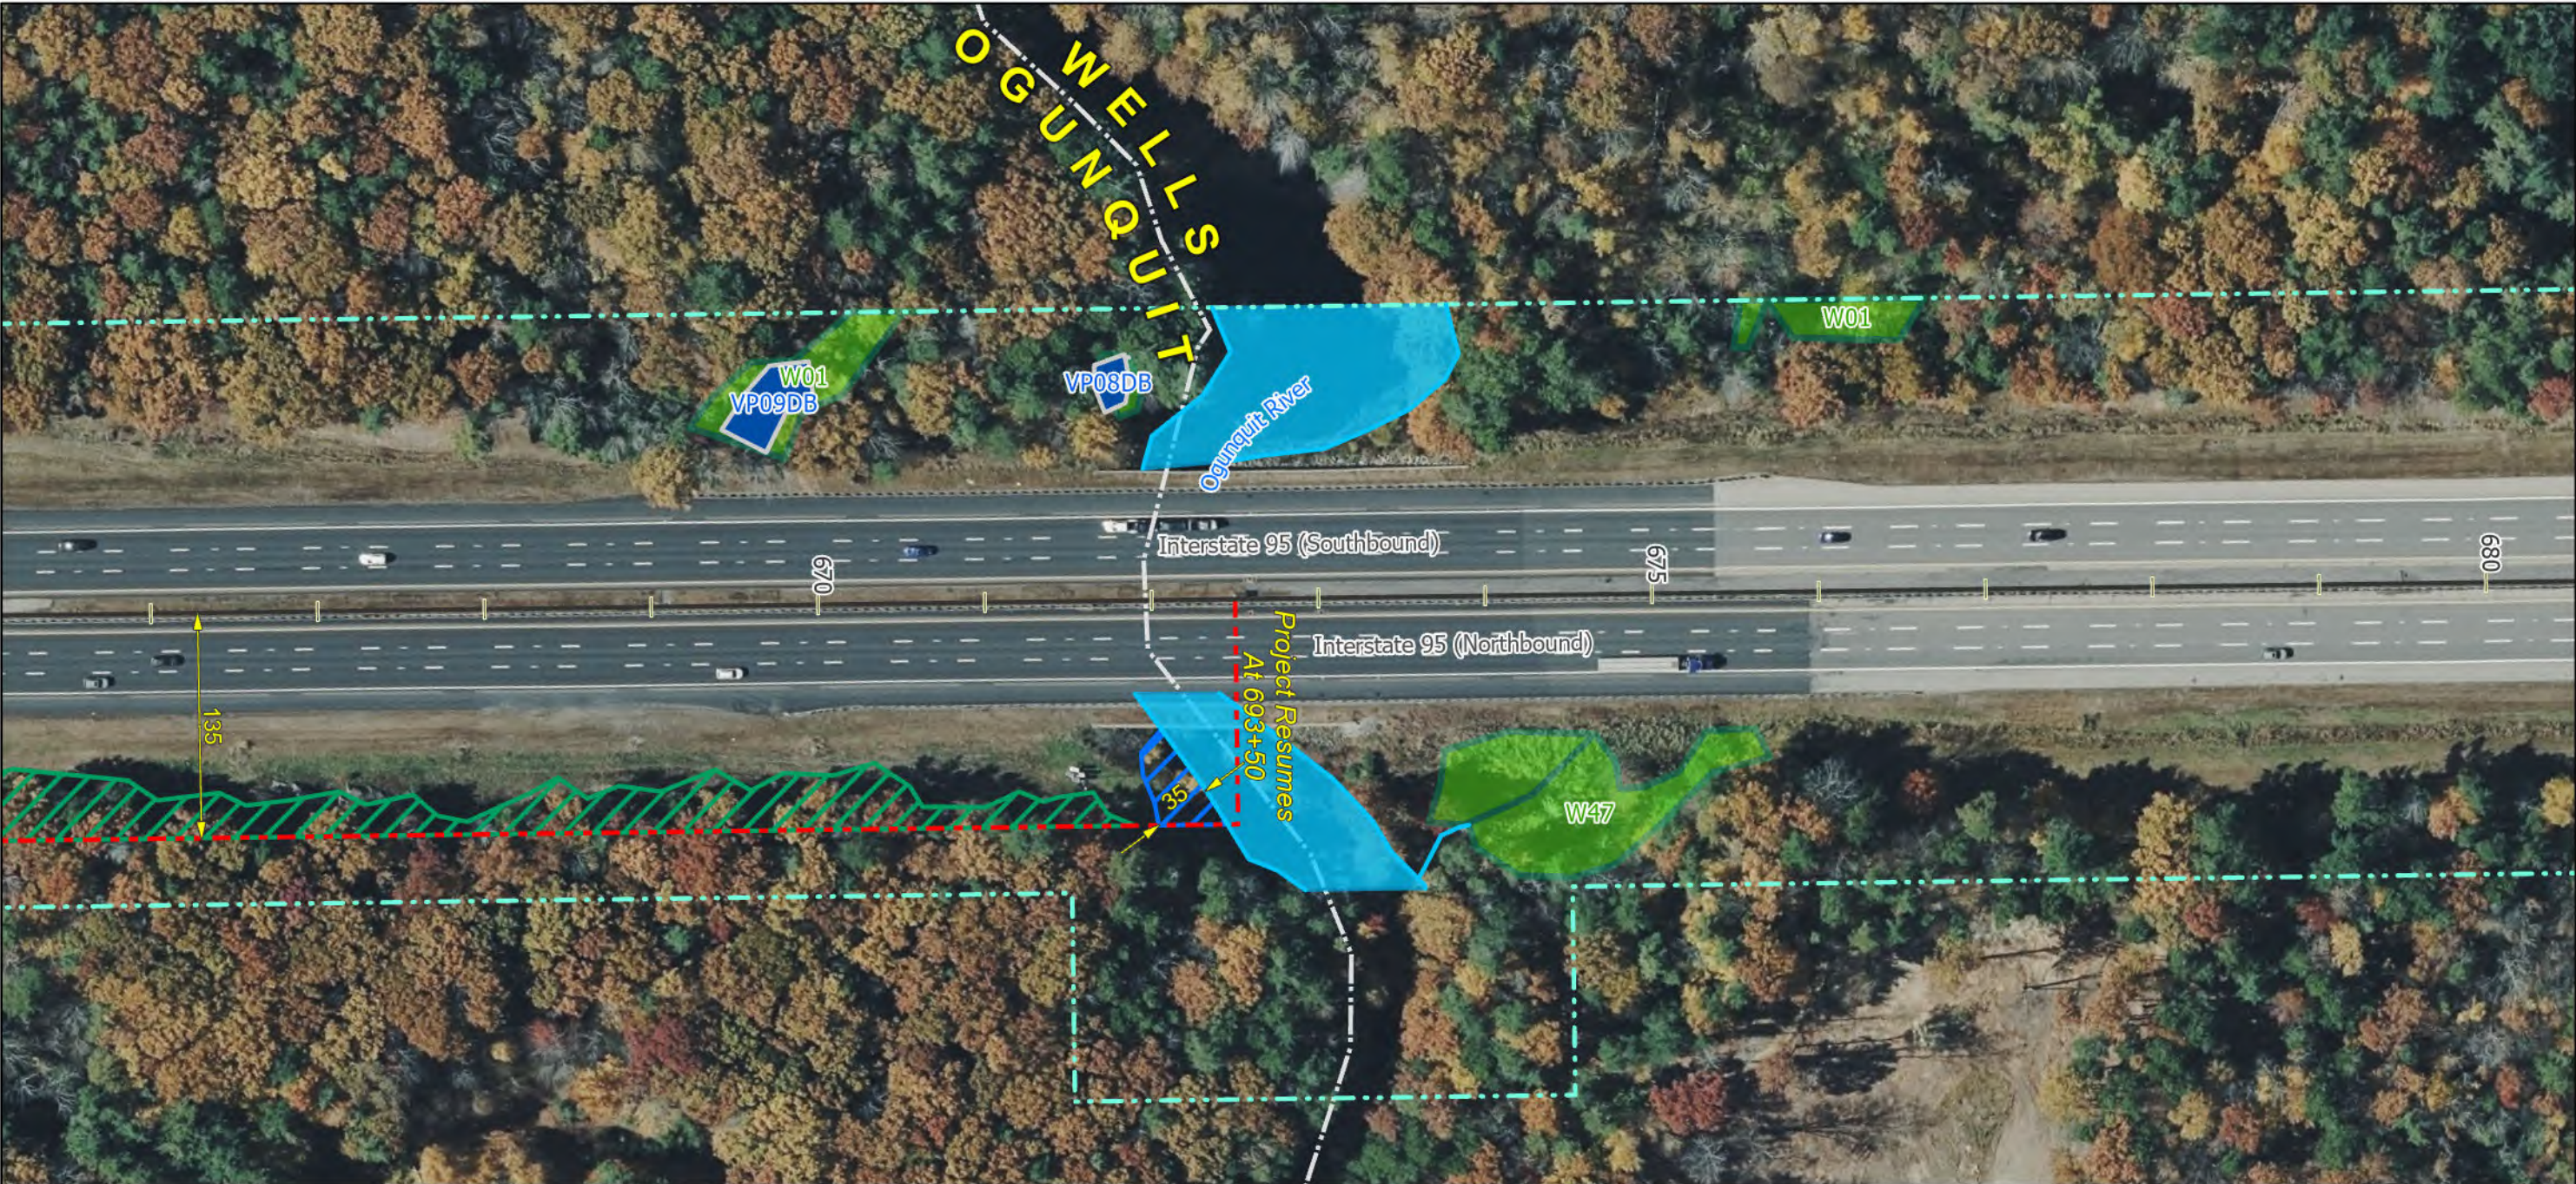


Notes:

1. All trees, down timber, brush, bushes, shrubs, plants and debris not designated to remain shall be removed from the clearing areas shown on these plans.
2. All stumps, whether existing or resulting from the clearing operation, that are located within the roadway clear zone or within areas that can be mowable after clearing operations are completed, shall be ground flush with the surrounding grade. All other stumps shall be cut as close as practicable to the surrounding grade, maximum height of 2-inches.
3. Stumps located in back slopes and within 15-vertical feet of the ditch line shall be ground flush.
4. Contractor shall take all precautions to protect traffic from flying debris generated by the operation.
5. All vegetated areas to remain that are damaged by the clearing operation shall be repaired at no cost to the Authority.
6. Mechanized clearing operations shall maintain a 35-foot setback from all streams and sensitive environmental areas.

Legend:

	Culverts		Duck Box
	Fence		Protected Plant Location
	ROW Boundary		Protected Plant Locations
	Clearing Limit Line		Delineated Stream
	Clearing With Stump Grinding		Delineated Stream
	Clearing No Stump Grinding		Delineated Wetland
	Selective Hand Cutting		Vernal Pool or IBA
	Stream Buffer		Significant / Potential Significant Vernal Pool
			250 Ft. Significant Vernal Pool Buffer

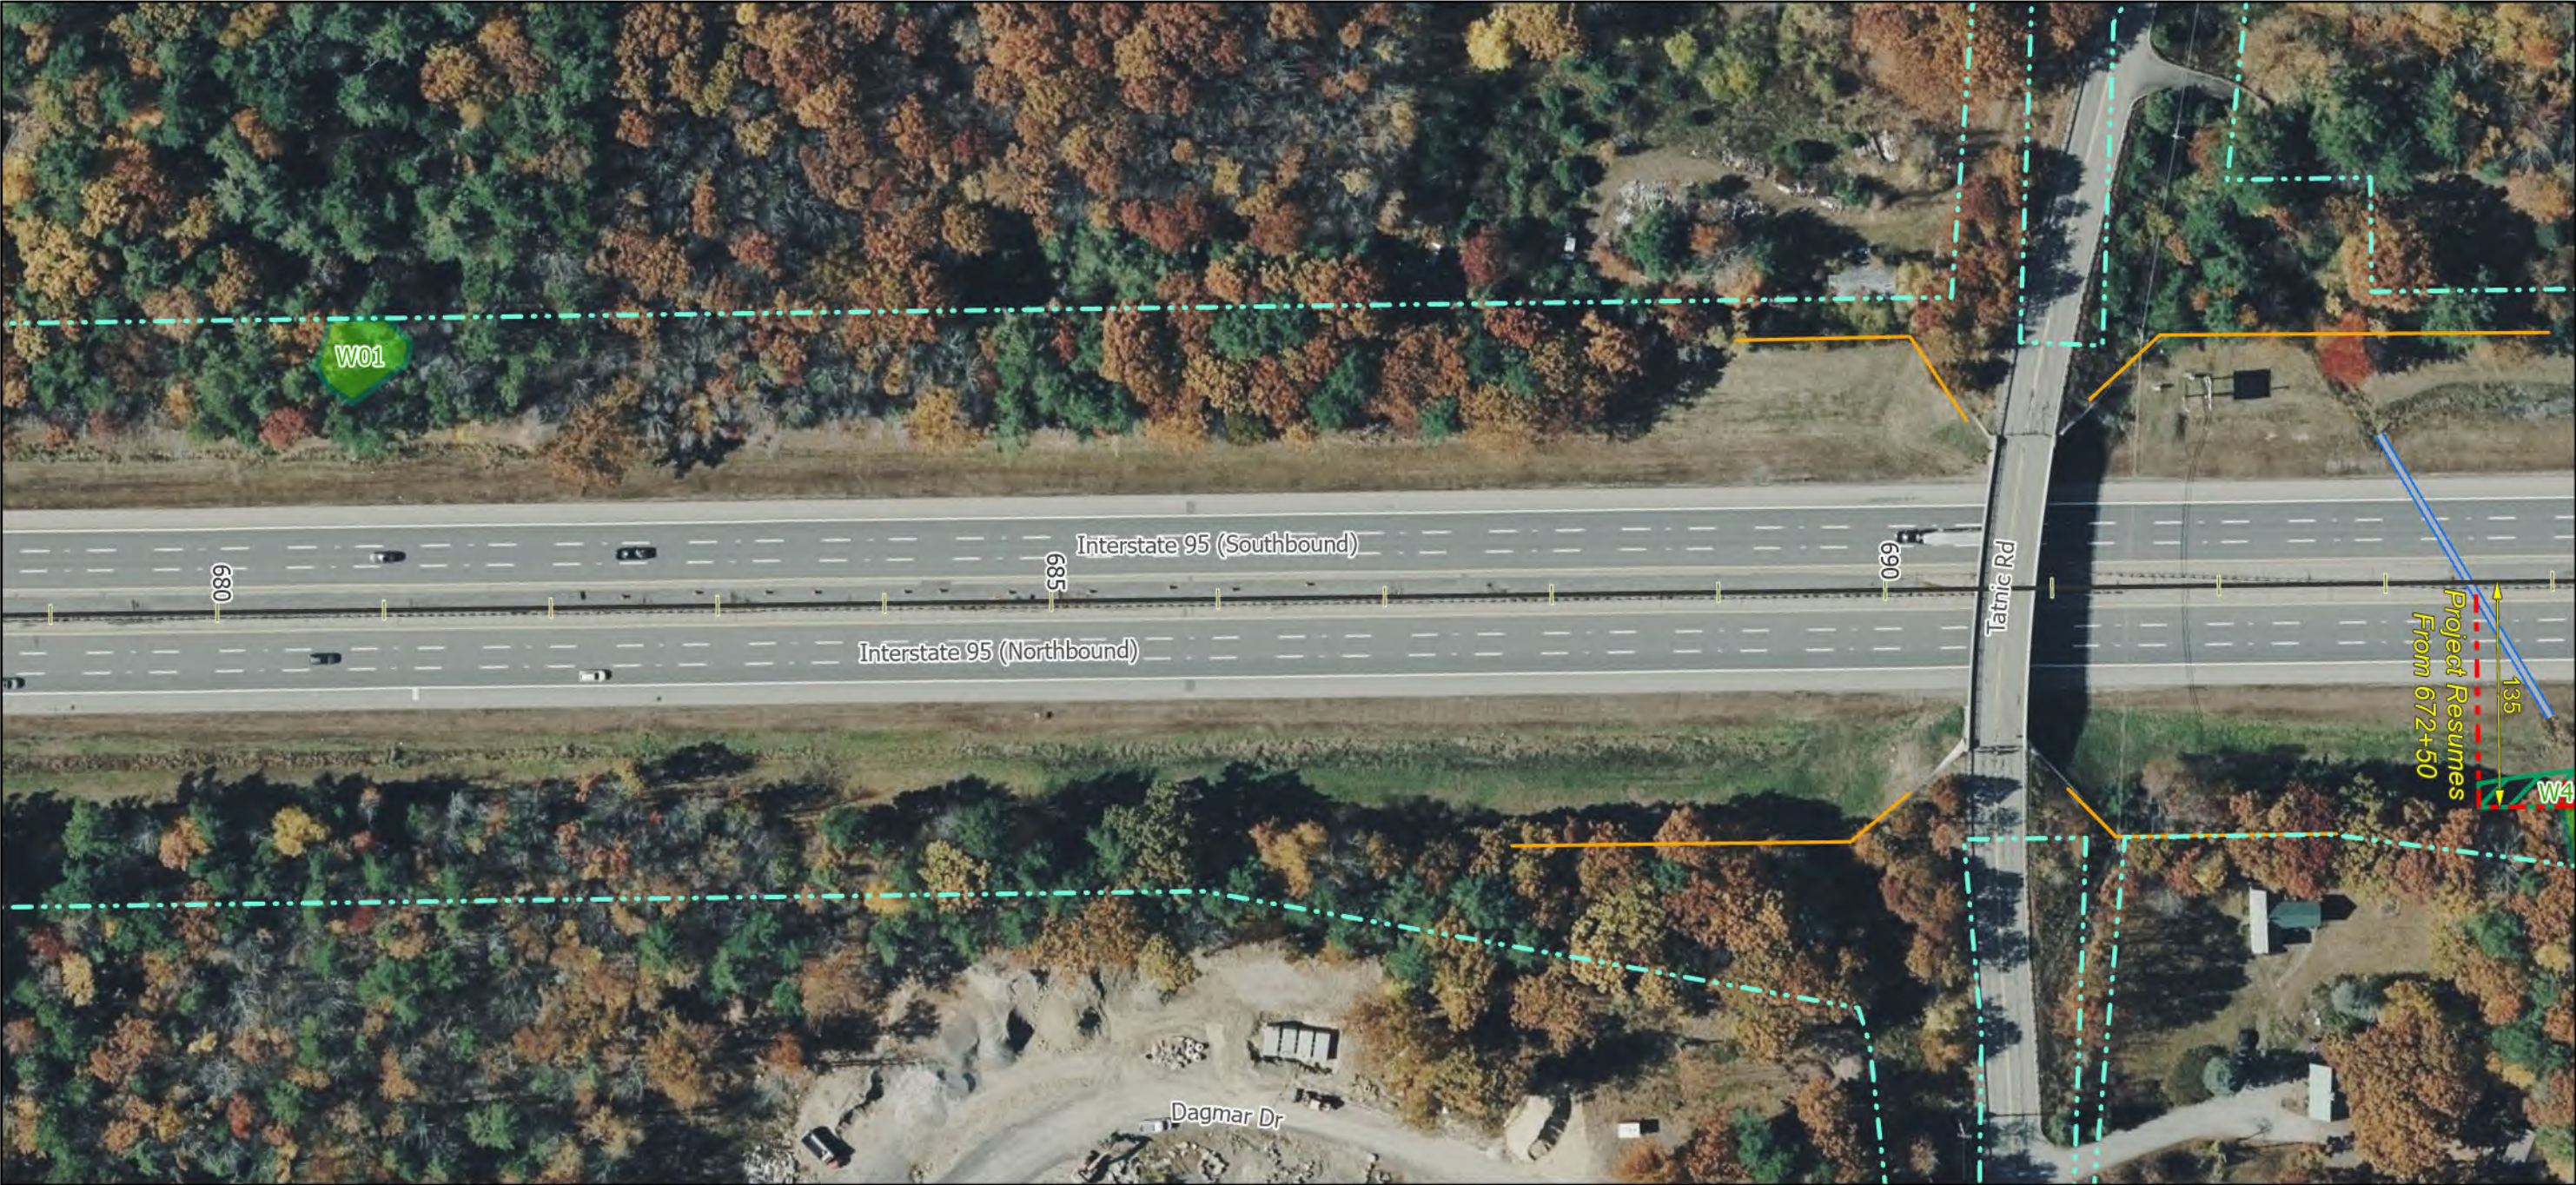

Notes:

1. All trees, down timber, brush, bushes, shrubs, plants and debris not designated to remain shall be removed from the clearing areas shown on these plans.
2. All stumps, whether existing or resulting from the clearing operation, that are located within the roadway clear zone or within areas that can be mowable after clearing operations are completed, shall be ground flush with the surrounding grade. All other stumps shall be cut as close as practicable to the surrounding grade, maximum height of 2-inches.
3. Stumps located in back slopes and within 15-vertical feet of the ditch line shall be ground flush.
4. Contractor shall take all precautions to protect traffic from flying debris generated by the operation.
5. All vegetated areas to remain that are damaged by the clearing operation shall be repaired at no cost to the Authority.
6. Mechanized clearing operations shall maintain a 35-foot setback from all streams and sensitive environmental areas.

Legend:


- Culverts
- Fence
- ROW Boundary
- Clearing Limit Line
- Clearing With Stump Grinding
- Clearing No Stump Grinding
- Selective Hand Cutting
- Stream Buffer

- Duck Box
- Protected Plant Location
- Protected Plant Locations
- Delineated Stream
- Delineated Stream
- Delineated Wetland
- Vernal Pool or IBA
- Significant / Potential Significant Vernal Pool
- 250 Ft. Significant Vernal Pool Buffer

Scale of Feet: 0, 50, 100, 150

North Arrow: N

Inset Map: Shows location on a map with roads Tatnic Rd, N Village Rd, and Thomas Rd. Station markers 58, 59, 60, 61, 62 are shown, with station 60 highlighted in red.

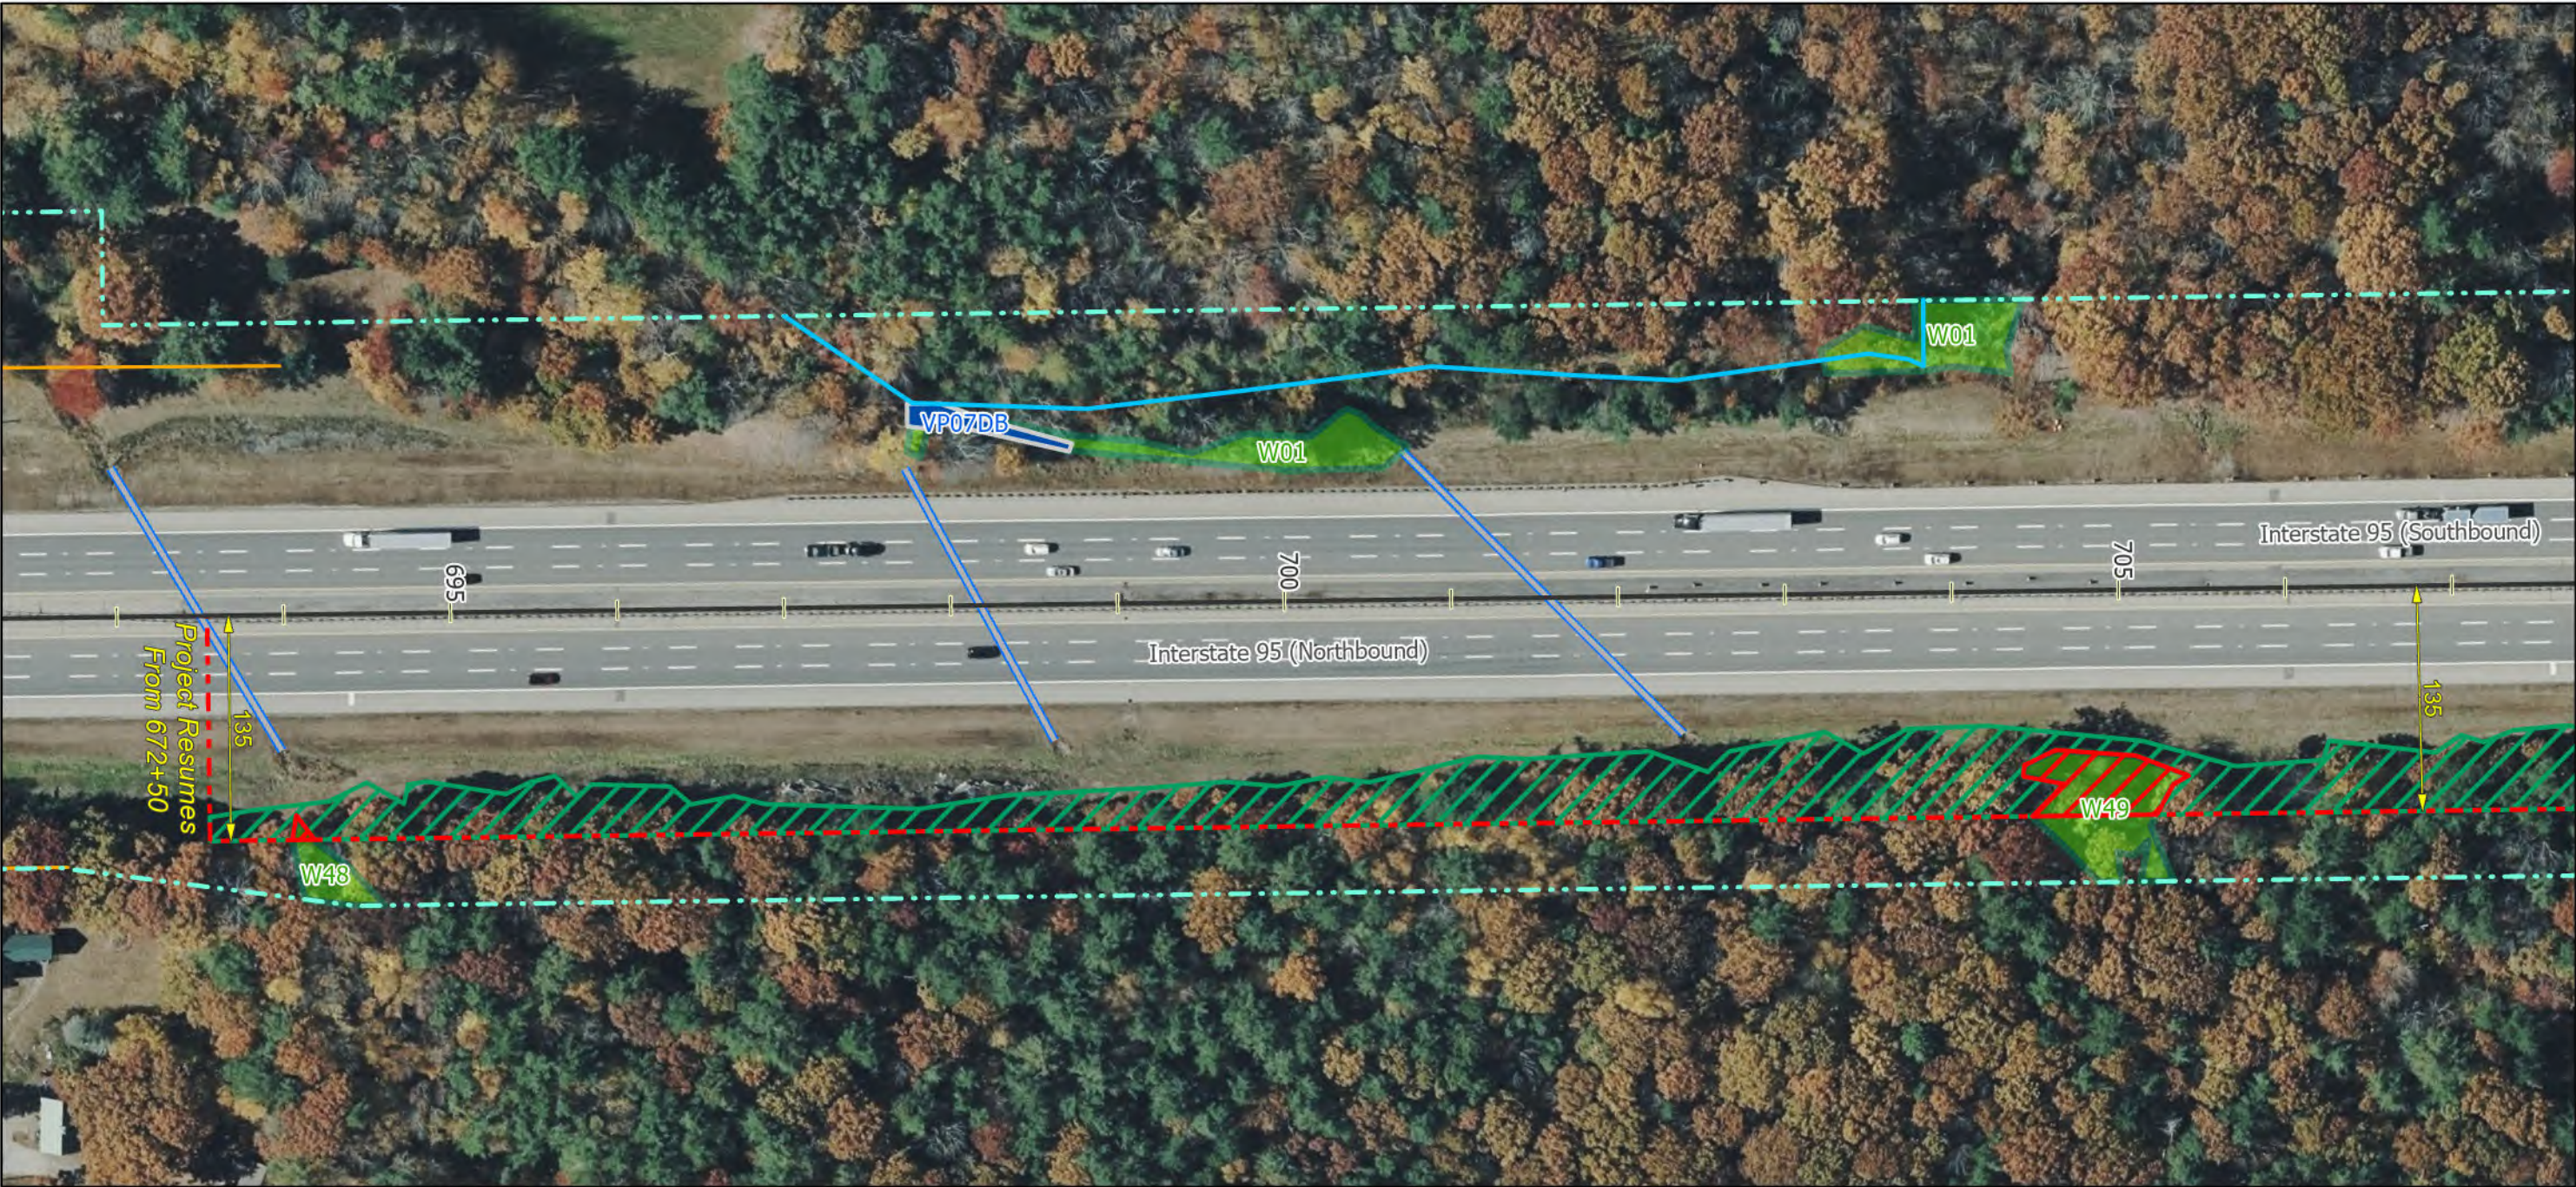

Notes:

1. All trees, down timber, brush, bushes, shrubs, plants and debris not designated to remain shall be removed from the clearing areas shown on these plans.
2. All stumps, whether existing or resulting from the clearing operation, that are located within the roadway clear zone or within areas that can be mowable after clearing operations are completed, shall be ground flush with the surrounding grade. All other stumps shall be cut as close as practicable to the surrounding grade, maximum height of 2-inches.
3. Stumps located in back slopes and within 15-vertical feet of the ditch line shall be ground flush.
4. Contractor shall take all precautions to protect traffic from flying debris generated by the operation.
5. All vegetated areas to remain that are damaged by the clearing operation shall be repaired at no cost to the Authority.
6. Mechanized clearing operations shall maintain a 35-foot setback from all streams and sensitive environmental areas.

Legend:

— Culverts

— Fence

--- ROW Boundary

--- Clearing Limit Line

Clearing With Stump Grinding

Clearing No Stump Grinding

Selective Hand Cutting

Stream Buffer

Duck Box

Protected Plant Location

Protected Plant Locations

Delineated Stream

Delineated Stream

Delineated Wetland

Vernal Pool or IBA

Significant / Potential Significant Vernal Pool

250 Ft. Significant Vernal Pool Buffer

Scale of Feet: 0, 50, 100, 150

North Arrow: N

Inset Map: Shows project location on a map of the area, with station markers 59, 60, 61, 62, 63 and roads Tatnic Rd and E Rd.



Notes:

- 1. All trees, down timber, brush, bushes, shrubs, plants and debris not designated to remain shall be removed from the clearing areas shown on these plans.
- 2. All stumps, whether existing or resulting from the clearing operation, that are located within the roadway clear zone or within areas that can be mowable after clearing operations are completed, shall be ground flush with the surrounding grade. All other stumps shall be cut as close as practicable to the surrounding grade, maximum height of 2-inches.
- 3. Stumps located in back slopes and within 15-vertical feet of the ditch line shall be ground flush.
- 4. Contractor shall take all precautions to protect traffic from flying debris generated by the operation.
- 5. All vegetated areas to remain that are damaged by the clearing operation shall be repaired at no cost to the Authority.
- 6. Mechanized clearing operations shall maintain a 35-foot setback from all streams and sensitive environmental areas.

Legend:

- Culverts
- Fence
- ROW Boundary
- Clearing Limit Line
- Clearing With Stump Grinding
- Clearing No Stump Grinding
- Selective Hand Cutting
- Stream Buffer
- Duck Box
- Protected Plant Location
- Protected Plant Locations
- Delineated Stream
- Delineated Stream
- Delineated Wetland
- Vernal Pool or IBA
- Significant / Potential Significant Vernal Pool
- 250 Ft. Significant Vernal Pool Buffer



Notes:

- 1. All trees, down timber, brush, bushes, shrubs, plants and debris not designated to remain shall be removed from the clearing areas shown on these plans.
- 2. All stumps, whether existing or resulting from the clearing operation, that are located within the roadway clear zone or within areas that can be mowable after clearing operations are completed, shall be ground flush with the surrounding grade. All other stumps shall be cut as close as practicable to the surrounding grade, maximum height of 2-inches.
- 3. Stumps located in back slopes and within 15-vertical feet of the ditch line shall be ground flush.
- 4. Contractor shall take all precautions to protect traffic from flying debris generated by the operation.
- 5. All vegetated areas to remain that are damaged by the clearing operation shall be repaired at no cost to the Authority.
- 6. Mechanized clearing operations shall maintain a 35-foot setback from all streams and sensitive environmental areas.

Legend:

- Culverts
- Fence
- ROW Boundary
- Clearing Limit Line
- Clearing With Stump Grinding
- Clearing No Stump Grinding
- Selective Hand Cutting
- Stream Buffer
- Duck Box
- Protected Plant Location
- Protected Plant Locations
- Delineated Stream
- Delineated Stream
- Delineated Wetland
- Vernal Pool or IBA
- Significant / Potential Significant Vernal Pool
- 250 Ft. Significant Vernal Pool Buffer



Notes:

1. All trees, down timber, brush, bushes, shrubs, plants and debris not designated to remain shall be removed from the clearing areas shown on these plans.
2. All stumps, whether existing or resulting from the clearing operation, that are located within the roadway clear zone or within areas that can be mowable after clearing operations are completed, shall be ground flush with the surrounding grade. All other stumps shall be cut as close as practicable to the surrounding grade, maximum height of 2-inches.
3. Stumps located in back slopes and within 15-vertical feet of the ditch line shall be ground flush.
4. Contractor shall take all precautions to protect traffic from flying debris generated by the operation.
5. All vegetated areas to remain that are damaged by the clearing operation shall be repaired at no cost to the Authority.
6. Mechanized clearing operations shall maintain a 35-foot setback from all streams and sensitive environmental areas.

Legend:

- Culverts
- Fence
- ROW Boundary
- Clearing Limit Line
- Clearing With Stump Grinding
- Clearing No Stump Grinding
- Selective Hand Cutting
- Stream Buffer
- Duck Box
- Protected Plant Location
- Protected Plant Locations
- Delineated Stream
- Delineated Stream
- Delineated Wetland
- Vernal Pool or IBA
- Significant / Potential Significant Vernal Pool
- 250 Ft. Significant Vernal Pool Buffer

Scale of Feet: 0, 50, 100, 150

Designed By: MAINE TURNPIKE AUTHORITY

MAINE TURNPIKE
2360 CONGRESS STREET
PORTLAND, ME 04102
TEL (207) 871-7771
FAX (207) 879-5567

THE GOLD STAR MEMORIAL HIGHWAY

ROADSIDE VEGETATION MAINTENANCE PROJECT
EXIT 7 TO MILE 17.35 NB
EXIT 7 TO MILE 14.0 SB

CONTRACT: 2027.09

SHEET NUMBER: 64 of 456

Date: 10/14/2026



Notes:

1. All trees, down timber, brush, bushes, shrubs, plants and debris not designated to remain shall be removed from the clearing areas shown on these plans.
2. All stumps, whether existing or resulting from the clearing operation, that are located within the roadway clear zone or within areas that can be mowable after clearing operations are completed, shall be ground flush with the surrounding grade. All other stumps shall be cut as close as practicable to the surrounding grade, maximum height of 2-inches.
3. Stumps located in back slopes and within 15-vertical feet of the ditch line shall be ground flush.
4. Contractor shall take all precautions to protect traffic from flying debris generated by the operation.
5. All vegetated areas to remain that are damaged by the clearing operation shall be repaired at no cost to the Authority.
6. Mechanized clearing operations shall maintain a 35-foot setback from all streams and sensitive environmental areas.

Legend:

- Culverts
- Fence
- ROW Boundary
- Clearing Limit Line
- Clearing With Stump Grinding
- Clearing No Stump Grinding
- Selective Hand Cutting
- Stream Buffer

- Duck Box
- Protected Plant Location
- Protected Plant Locations
- Delineated Stream
- Delineated Stream
- Delineated Wetland
- Vernal Pool or IBA
- Significant / Potential Significant Vernal Pool
- 250 Ft. Significant Vernal Pool Buffer




Notes:

1. All trees, down timber, brush, bushes, shrubs, plants and debris not designated to remain shall be removed from the clearing areas shown on these plans.
2. All stumps, whether existing or resulting from the clearing operation, that are located within the roadway clear zone or within areas that can be mowable after clearing operations are completed, shall be ground flush with the surrounding grade. All other stumps shall be cut as close as practicable to the surrounding grade, maximum height of 2-inches.
3. Stumps located in back slopes and within 15-vertical feet of the ditch line shall be ground flush.
4. Contractor shall take all precautions to protect traffic from flying debris generated by the operation.
5. All vegetated areas to remain that are damaged by the clearing operation shall be repaired at no cost to the Authority.
6. Mechanized clearing operations shall maintain a 35-foot setback from all streams and sensitive environmental areas.

Legend:

Culverts	Duck Box
Fence	Protected Plant Location
ROW Boundary	Protected Plant Locations
Clearing Limit Line	Delineated Stream
Clearing With Stump Grinding	Delineated Stream
Clearing No Stump Grinding	Delineated Wetland
Selective Hand Cutting	Vernal Pool or IBA
Stream Buffer	Significant / Potential Significant Vernal Pool
	250 Ft. Significant Vernal Pool Buffer

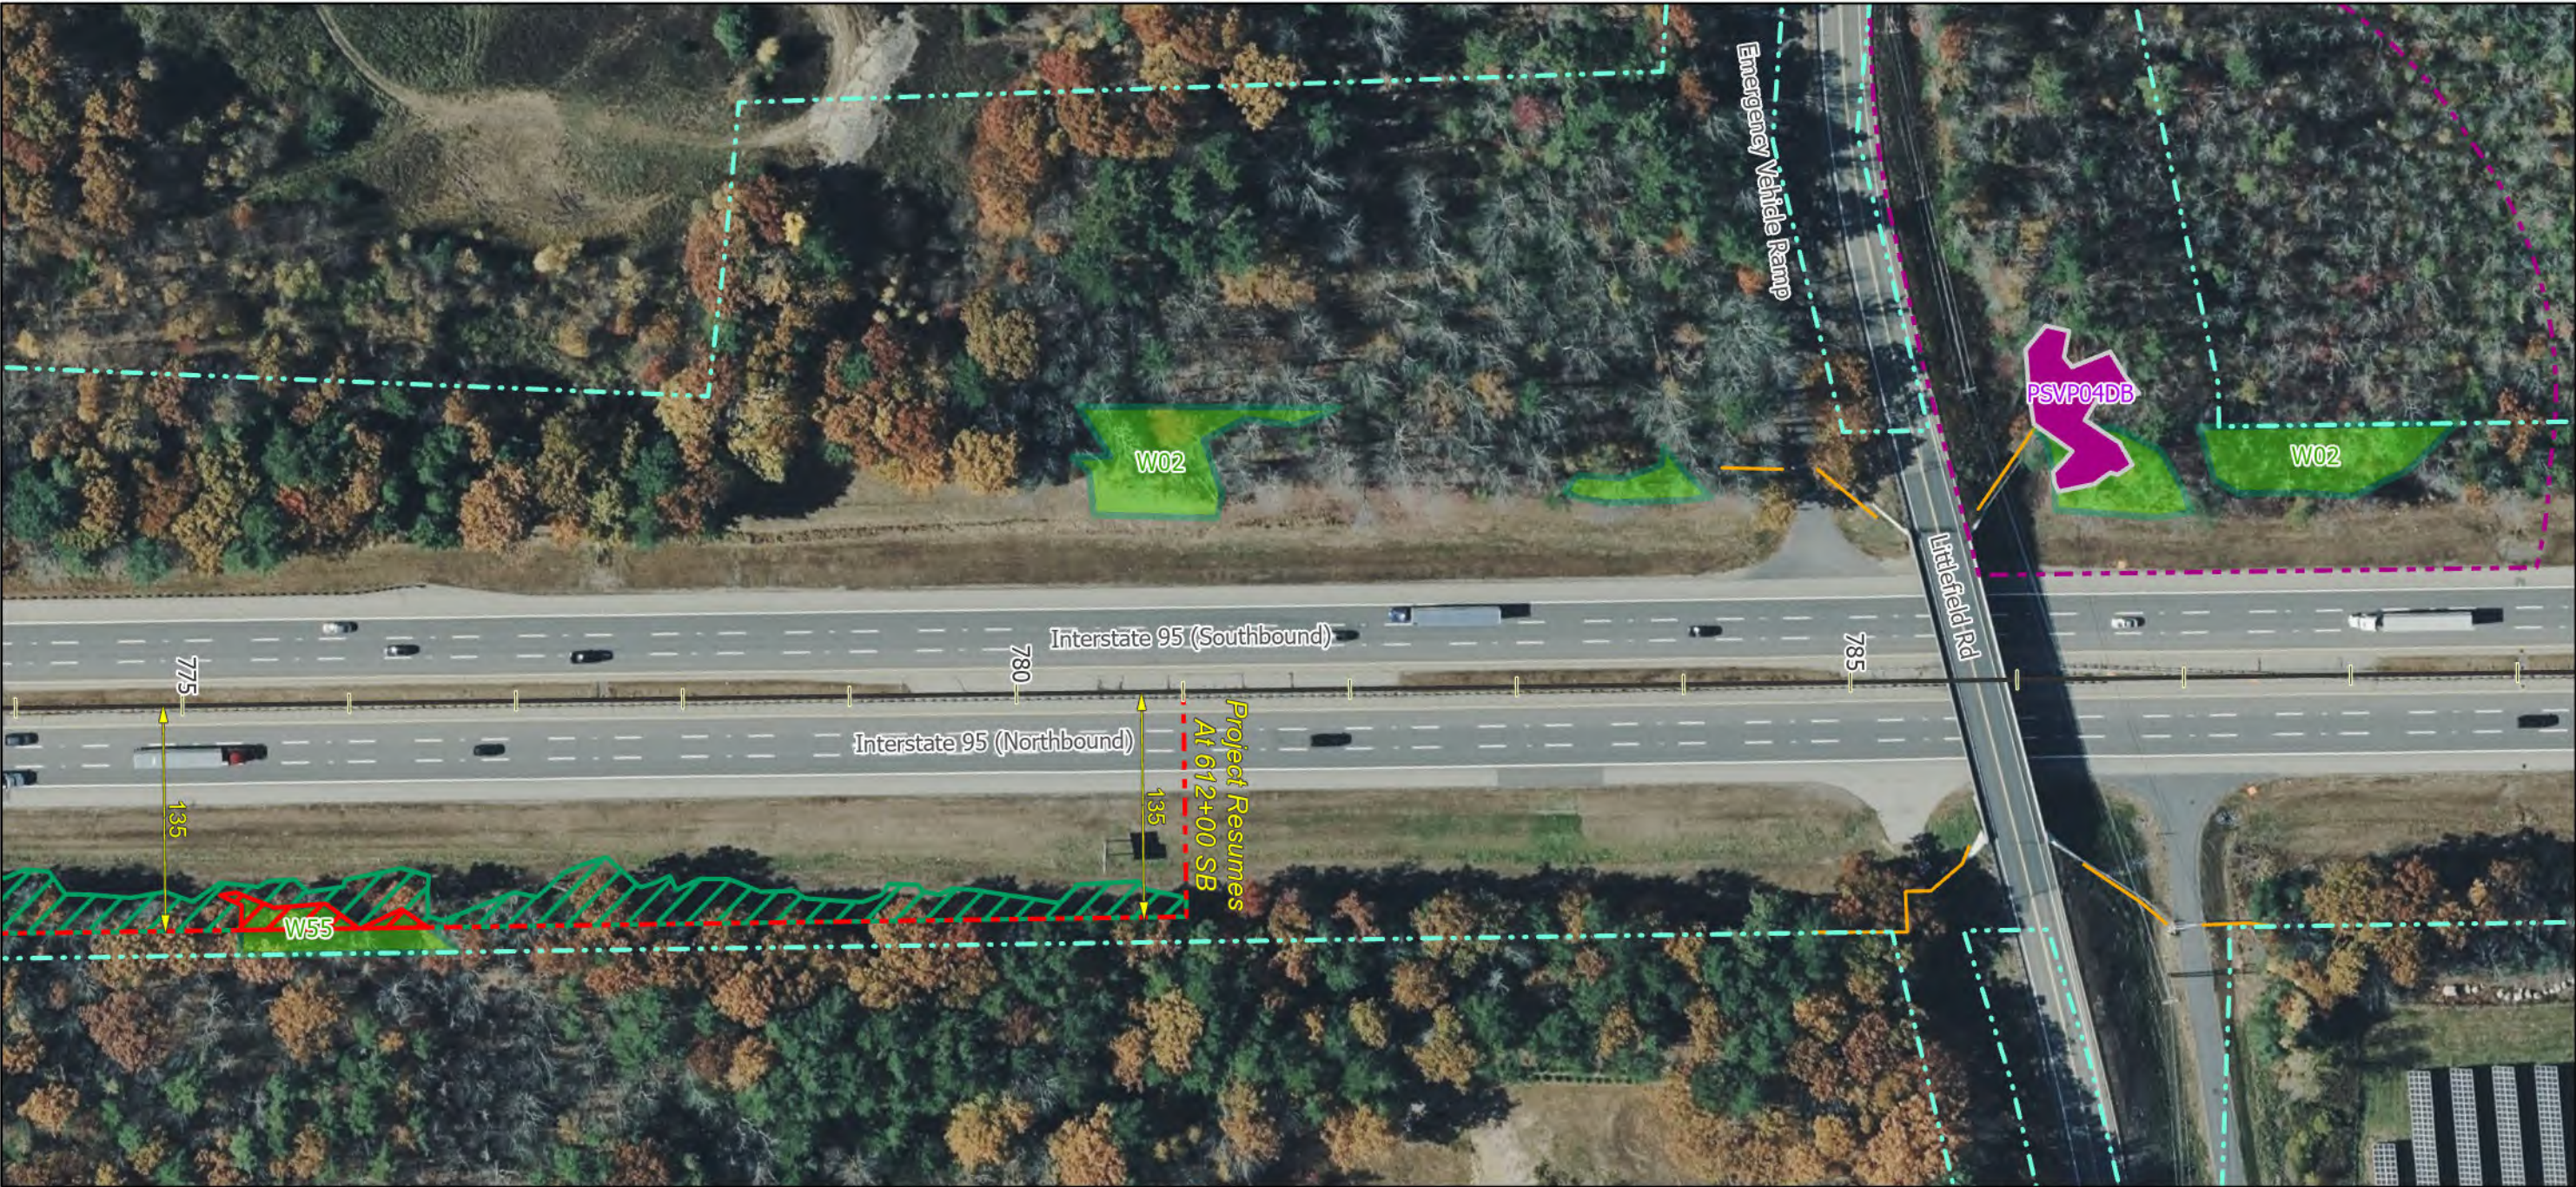

Notes:

1. All trees, down timber, brush, bushes, shrubs, plants and debris not designated to remain shall be removed from the clearing areas shown on these plans.
2. All stumps, whether existing or resulting from the clearing operation, that are located within the roadway clear zone or within areas that can be mowable after clearing operations are completed, shall be ground flush with the surrounding grade. All other stumps shall be cut as close as practicable to the surrounding grade, maximum height of 2-inches.
3. Stumps located in back slopes and within 15-vertical feet of the ditch line shall be ground flush.
4. Contractor shall take all precautions to protect traffic from flying debris generated by the operation.
5. All vegetated areas to remain that are damaged by the clearing operation shall be repaired at no cost to the Authority.
6. Mechanized clearing operations shall maintain a 35-foot setback from all streams and sensitive environmental areas.

Legend:

Culverts	Protected Plant Location
Fence	Protected Plant Locations
ROW Boundary	Delineated Stream
Clearing Limit Line	Delineated Stream
Clearing With Stump Grinding	Delineated Wetland
Clearing No Stump Grinding	Vernal Pool or IBA
Selective Hand Cutting	Significant / Potential Significant Vernal Pool
Stream Buffer	250 Ft. Significant Vernal Pool Buffer

N

Date: 10/14/2026

	Designed By:	MAINE TURNPIKE AUTHORITY	MAINE TURNPIKE 2360 CONGRESS STREET PORTLAND, ME 04102 TEL (207) 871-7771 FAX (207) 879-5567		THE GOLD STAR MEMORIAL HIGHWAY	ROADSIDE VEGETATION MAINTENANCE PROJECT EXIT 7 TO MILE 17.35 NB EXIT 7 TO MILE 14.0 SB																												
<table><tr><th>No.</th><th>Revision</th><th>By</th><th>Date</th></tr><tr><td> </td><td> </td><td> </td><td> </td></tr><tr><td> </td><td> </td><td> </td><td> </td></tr><tr><td> </td><td> </td><td> </td><td> </td></tr></table>	No.						Revision	By	Date													<table><tr><th>By</th><th>Date</th><th>By</th><th>Date</th></tr><tr><td>Designed</td><td>JT 06/22/26</td><td>Checked</td><td>BT 09/22/26</td></tr><tr><td>Drawn</td><td>JT 06/22/26</td><td>In Charge of</td><td>BT 09/22/26</td></tr></table>	By	Date	By	Date	Designed	JT 06/22/26	Checked	BT 09/22/26	Drawn	JT 06/22/26	In Charge of	BT 09/22/26
No.	Revision						By	Date																										
By	Date	By	Date																															
Designed	JT 06/22/26	Checked	BT 09/22/26																															
Drawn	JT 06/22/26	In Charge of	BT 09/22/26																															
CONTRACT: 2027.09		SHEET NUMBER: 67 of 456																																