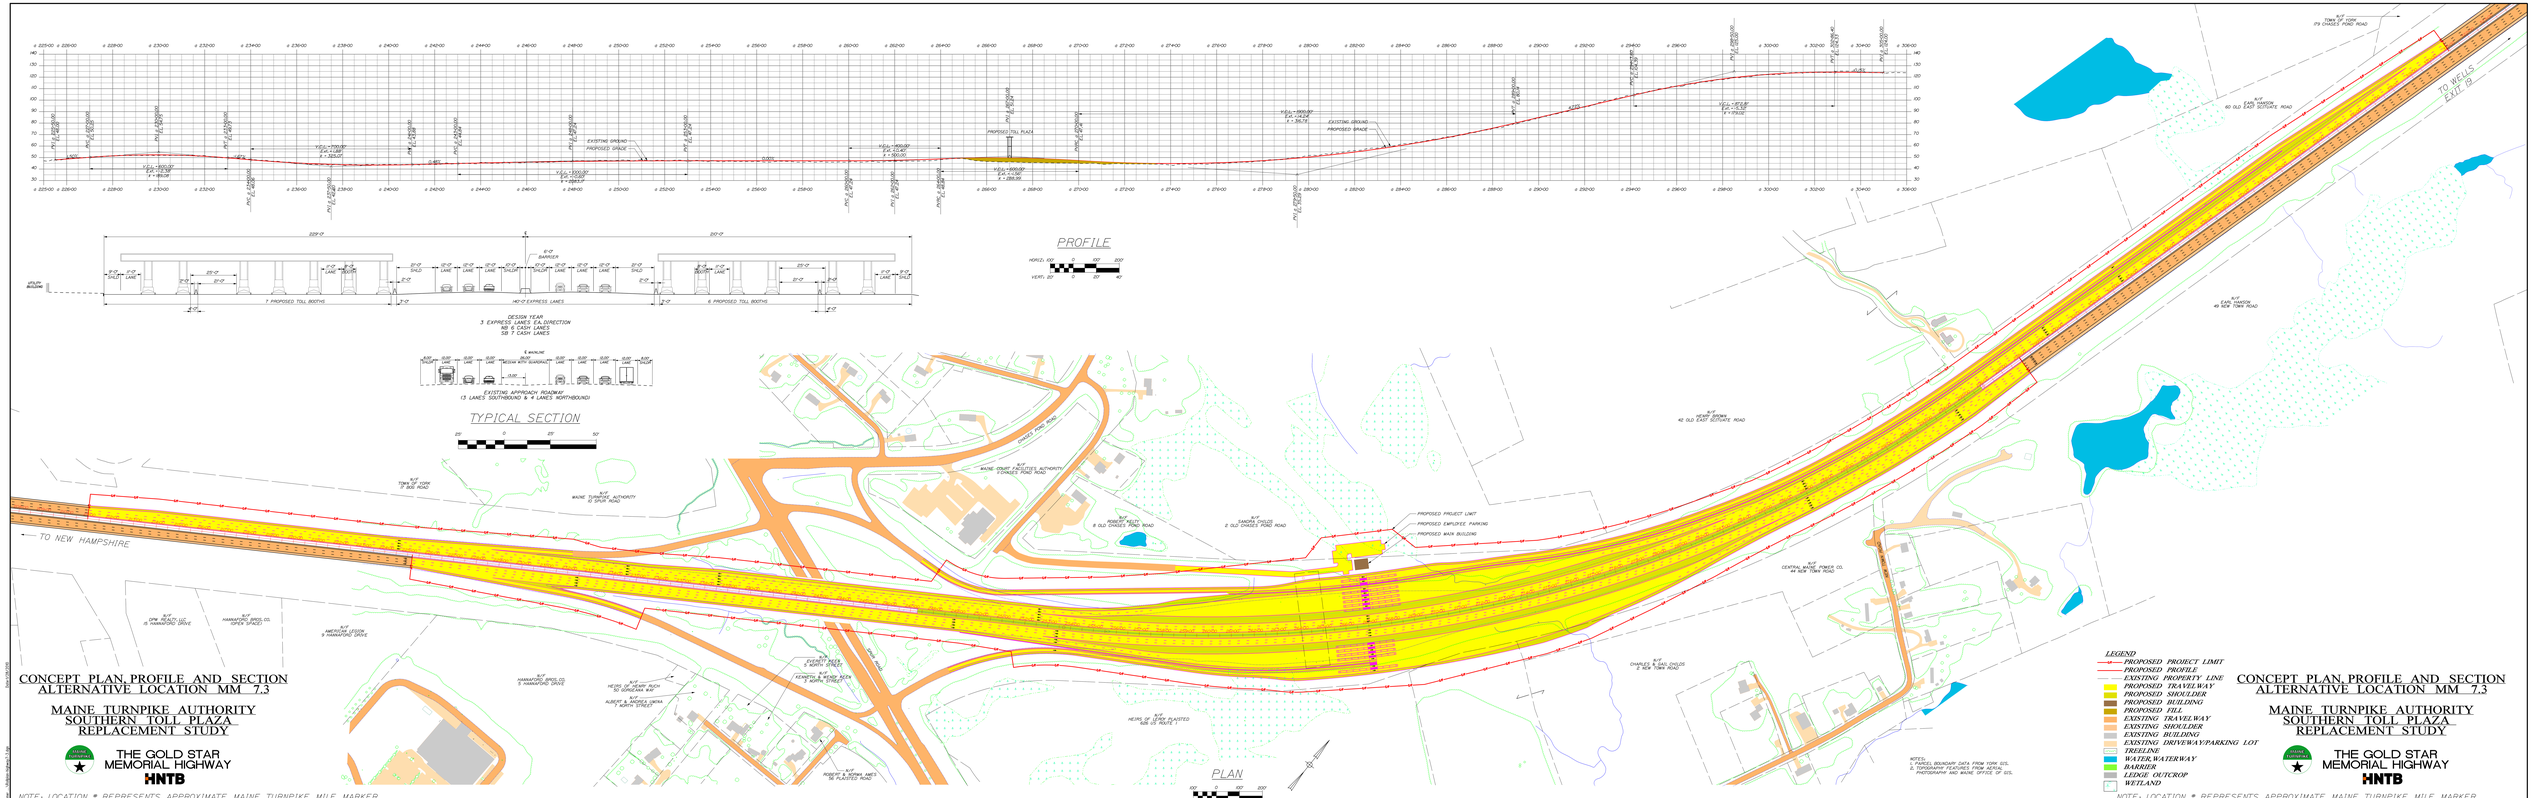

CONCEPT PLAN, PROFILE AND SECTION
ALTERNATIVE LOCATION MM 7.3

MAINE TURNPIKE AUTHORITY
SOUTHERN TOLL PLAZA
REPLACEMENT STUDY

THE GOLD STAR MEMORIAL HIGHWAY
HNTB

NOTE: LOCATION * REPRESENTS APPROXIMATE MAINE TURNPIKE MILE MARKER