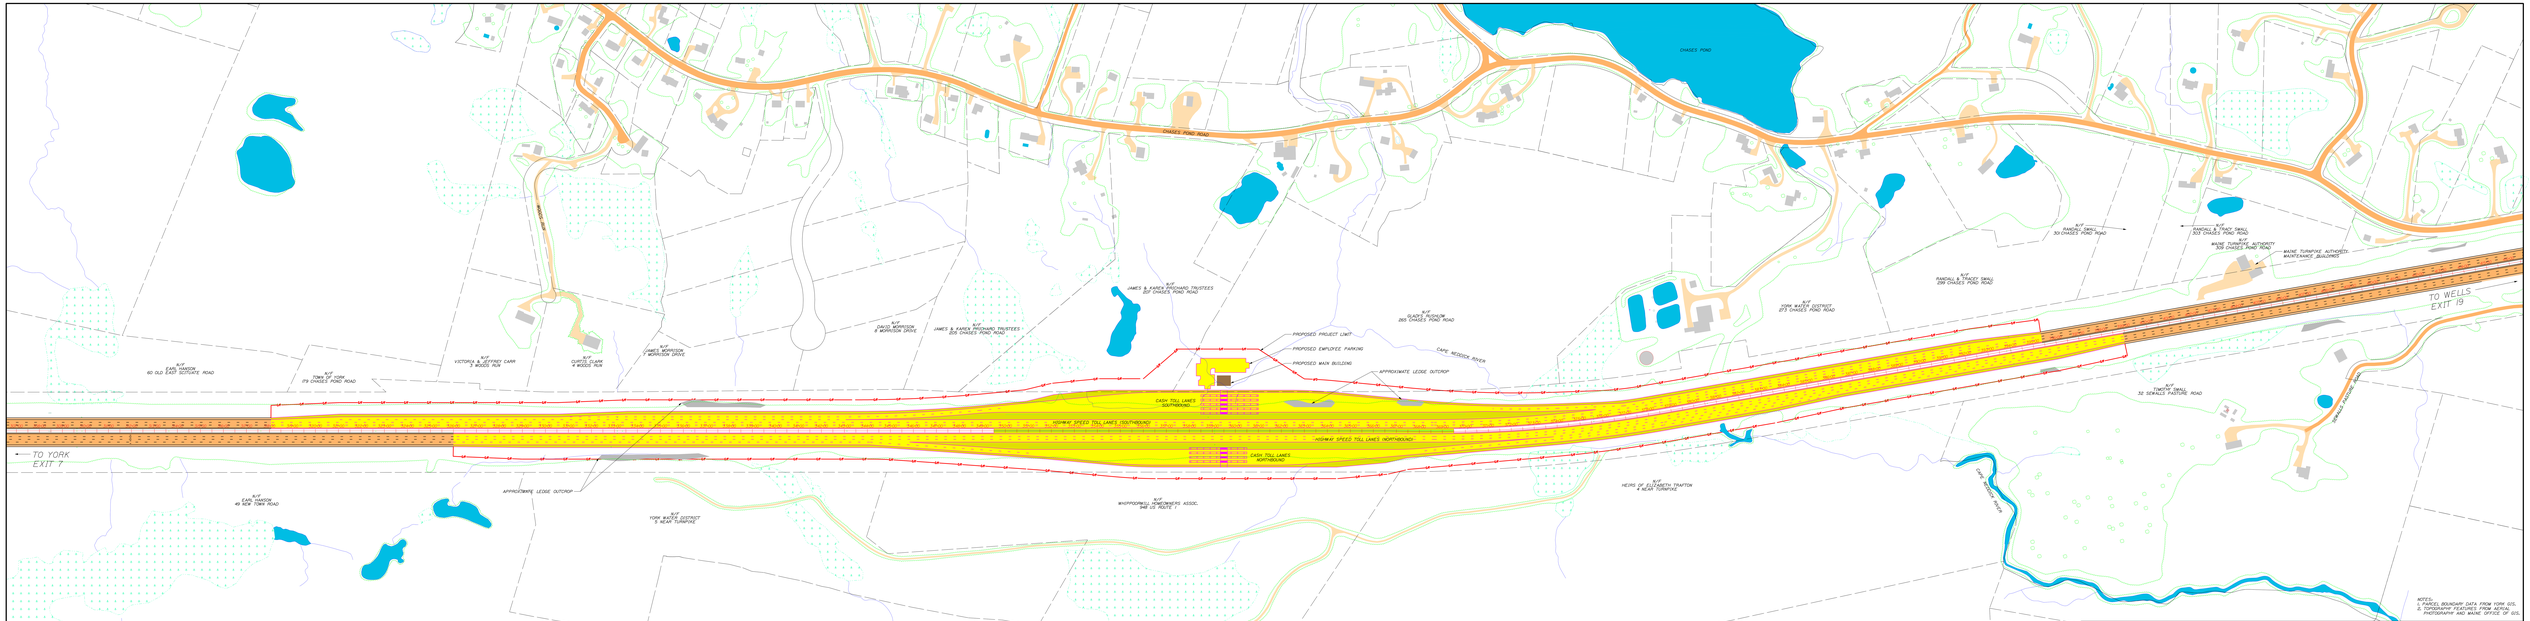

NOTES:
1. PARCEL BOUNDARY DATA FROM YORK GIS.
2. TOPOGRAPHY FEATURES FROM AERIAL PHOTOGRAPHY AND MAINE OFFICE OF GIS.

CONCEPT PLAN
ALTERNATIVE LOCATION MM 9.1

MAINE TURNPIKE AUTHORITY
SOUTHERN TOLL PLAZA
REPLACEMENT STUDY

THE GOLD STAR MEMORIAL HIGHWAY

HNTB

NOTE: LOCATION * REPRESENTS APPROXIMATE MAINE TURNPIKE MILE MARKER

LEGEND

- *PROPOSED PROJECT LIMIT*
- *PROPOSED PROFILE*
- *EXISTING PROPERTY LINE*
- *PROPOSED TRAVELWAY*
- *PROPOSED SHOULDER*
- *PROPOSED BUILDING*
- *PROPOSED FILL*
- *EXISTING TRAVELWAY*
- *EXISTING SHOULDER*
- *EXISTING BUILDING*
- *EXISTING DRIVEWAY/PARKING LOT*
- *TREELINE*
- *WATER/WATERWAY*
- *BARRIER*
- *LEDGE OUTCROP*
- *WETLAND*

CONCEPT PLAN
ALTERNATIVE LOCATION MM 9.1

MAINE TURNPIKE AUTHORITY
SOUTHERN TOLL PLAZA
REPLACEMENT STUDY

THE GOLD STAR MEMORIAL HIGHWAY

HNTB

NOTE: LOCATION * REPRESENTS APPROXIMATE MAINE TURNPIKE MILE MARKER

Date: 7/29/2020

Filename: Alternative Alignment 1.dgn