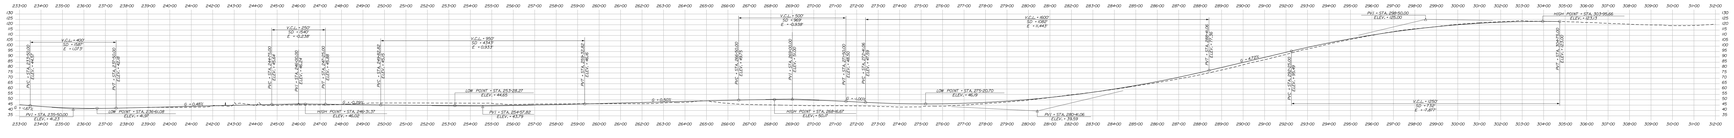

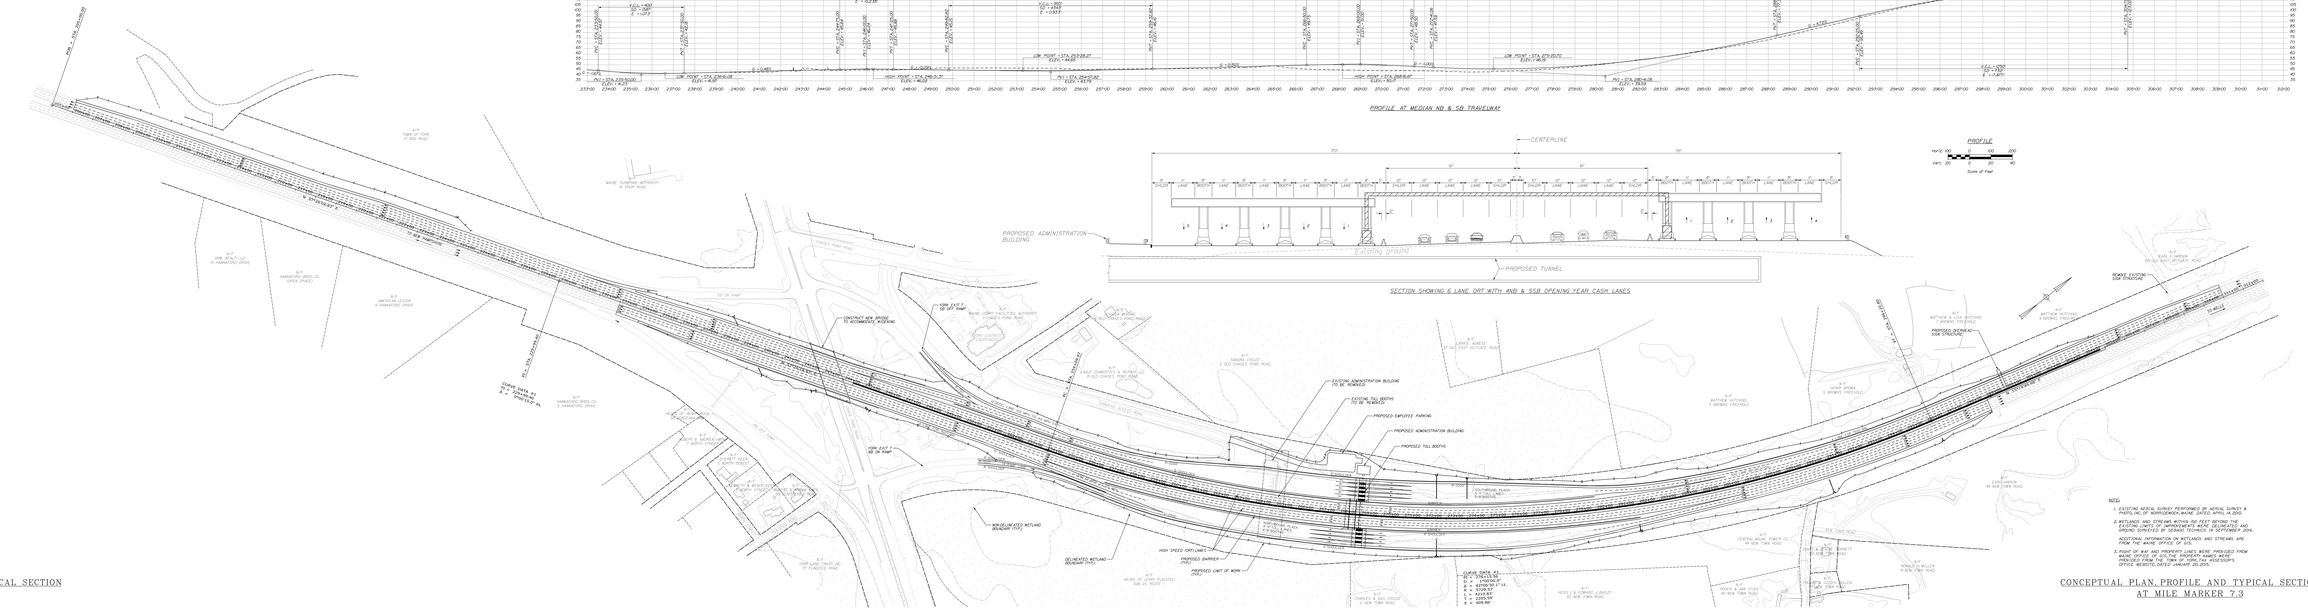

NOTES:

1. EXISTING AERIAL SURVEY PERFORMED BY AERIAL SURVEY & PHOTO, INC.OF NORRIDGEWOCK, MAINE DATED APRIL 14,2006.

2. WETLANDS AND STREAMS WITHIN 250 FEET BEYOND THE PROJECT LIMITS WERE DELINEATED BY DEAN HANSON, CWS, AND SIMONS SURVEYING BY SEBAGO TECHNICS IN SEPTEMBER 2014.

ADDITIONAL INFORMATION ON WETLANDS AND STREAMS ARE FROM THE MAINE OFFICE OF GIS.

3. RIGHT OF WAY AND PROPERTY LINES WERE PROVIDED FROM THE MAINE OFFICE OF GIS. ADDITIONAL DATA WAS ALSO PROVIDED FROM THE TOWN OF YORK TAX ASSESSOR'S OFFICE WEBSITE, DATED JANUARY 20,2015.

CONCEPTUAL PLAN, PROFILE AND TYPICAL SECTION
AT MILE MARKER 7.3

TOLL SERVICES CONTRACT
YORK TOLL PLAZA

THE GOLD STAR
MEMORIAL HIGHWAY

JACOBS

CONCEPTUAL PLAN, PROFILE AND TYPICAL SECTION
AT MILE MARKER 7.3

TOLL SERVICES CONTRACT
YORK TOLL PLAZA

THE GOLD STAR
MEMORIAL HIGHWAY

JACOBS